

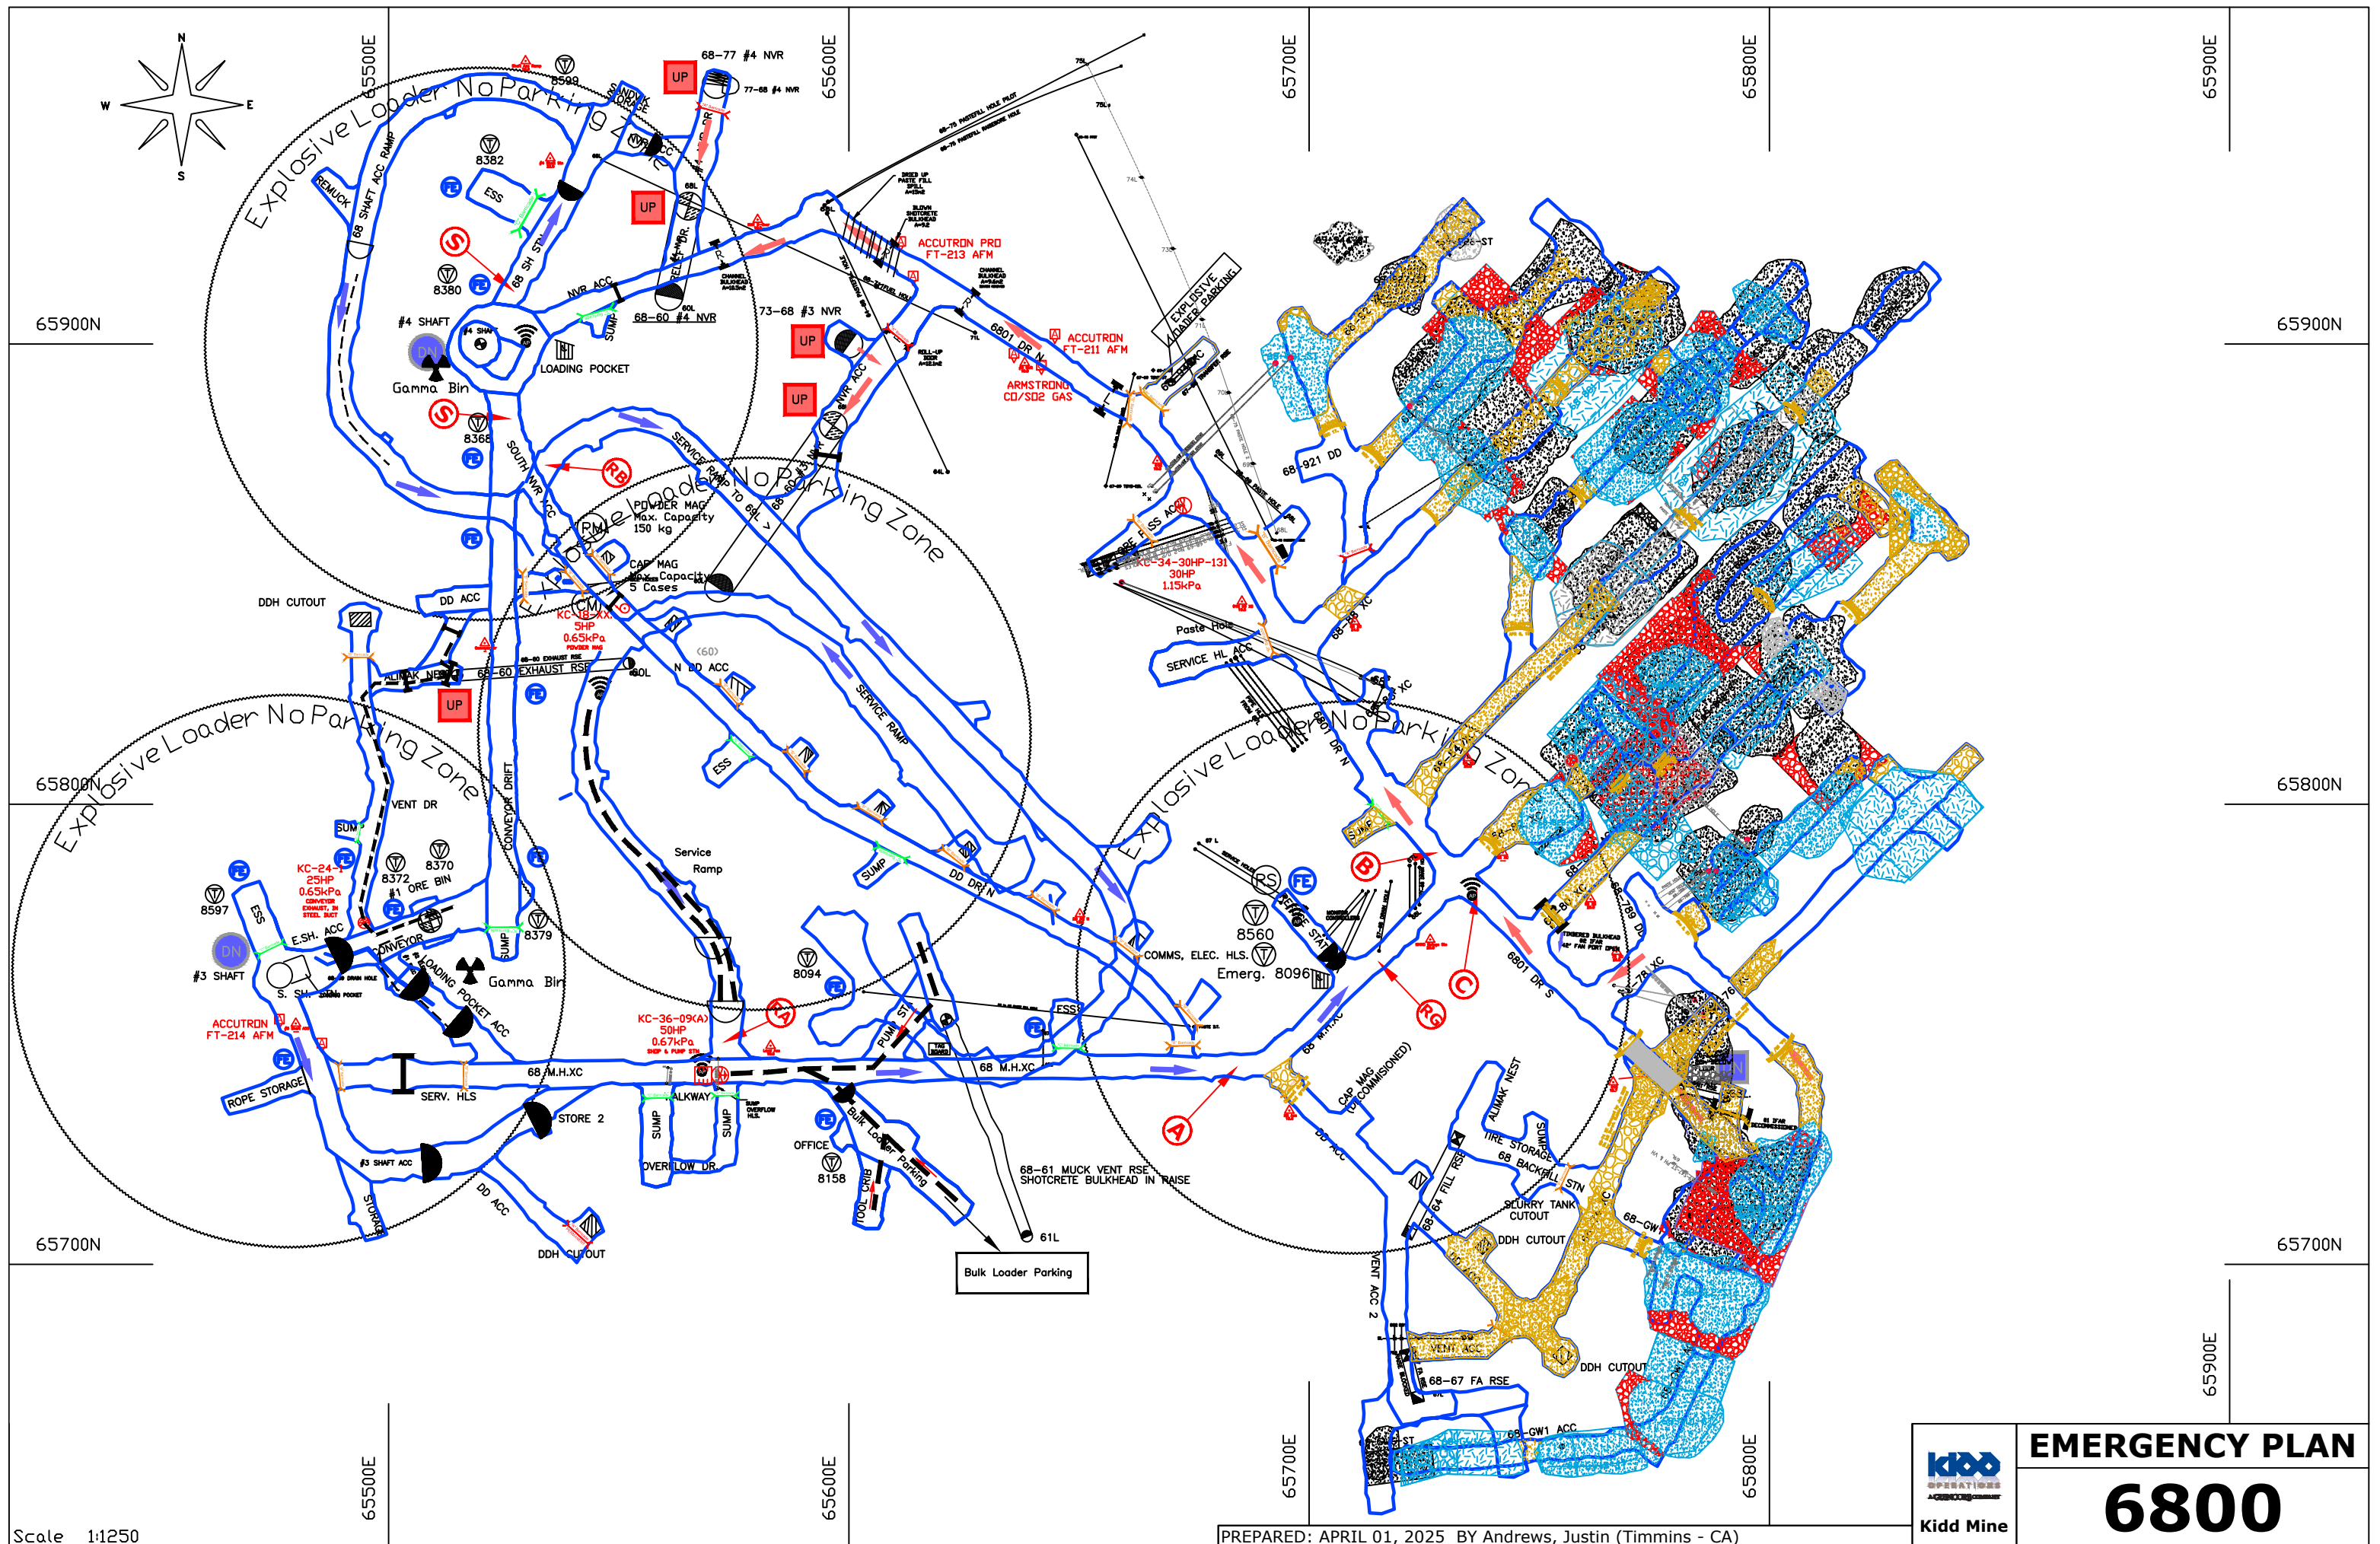


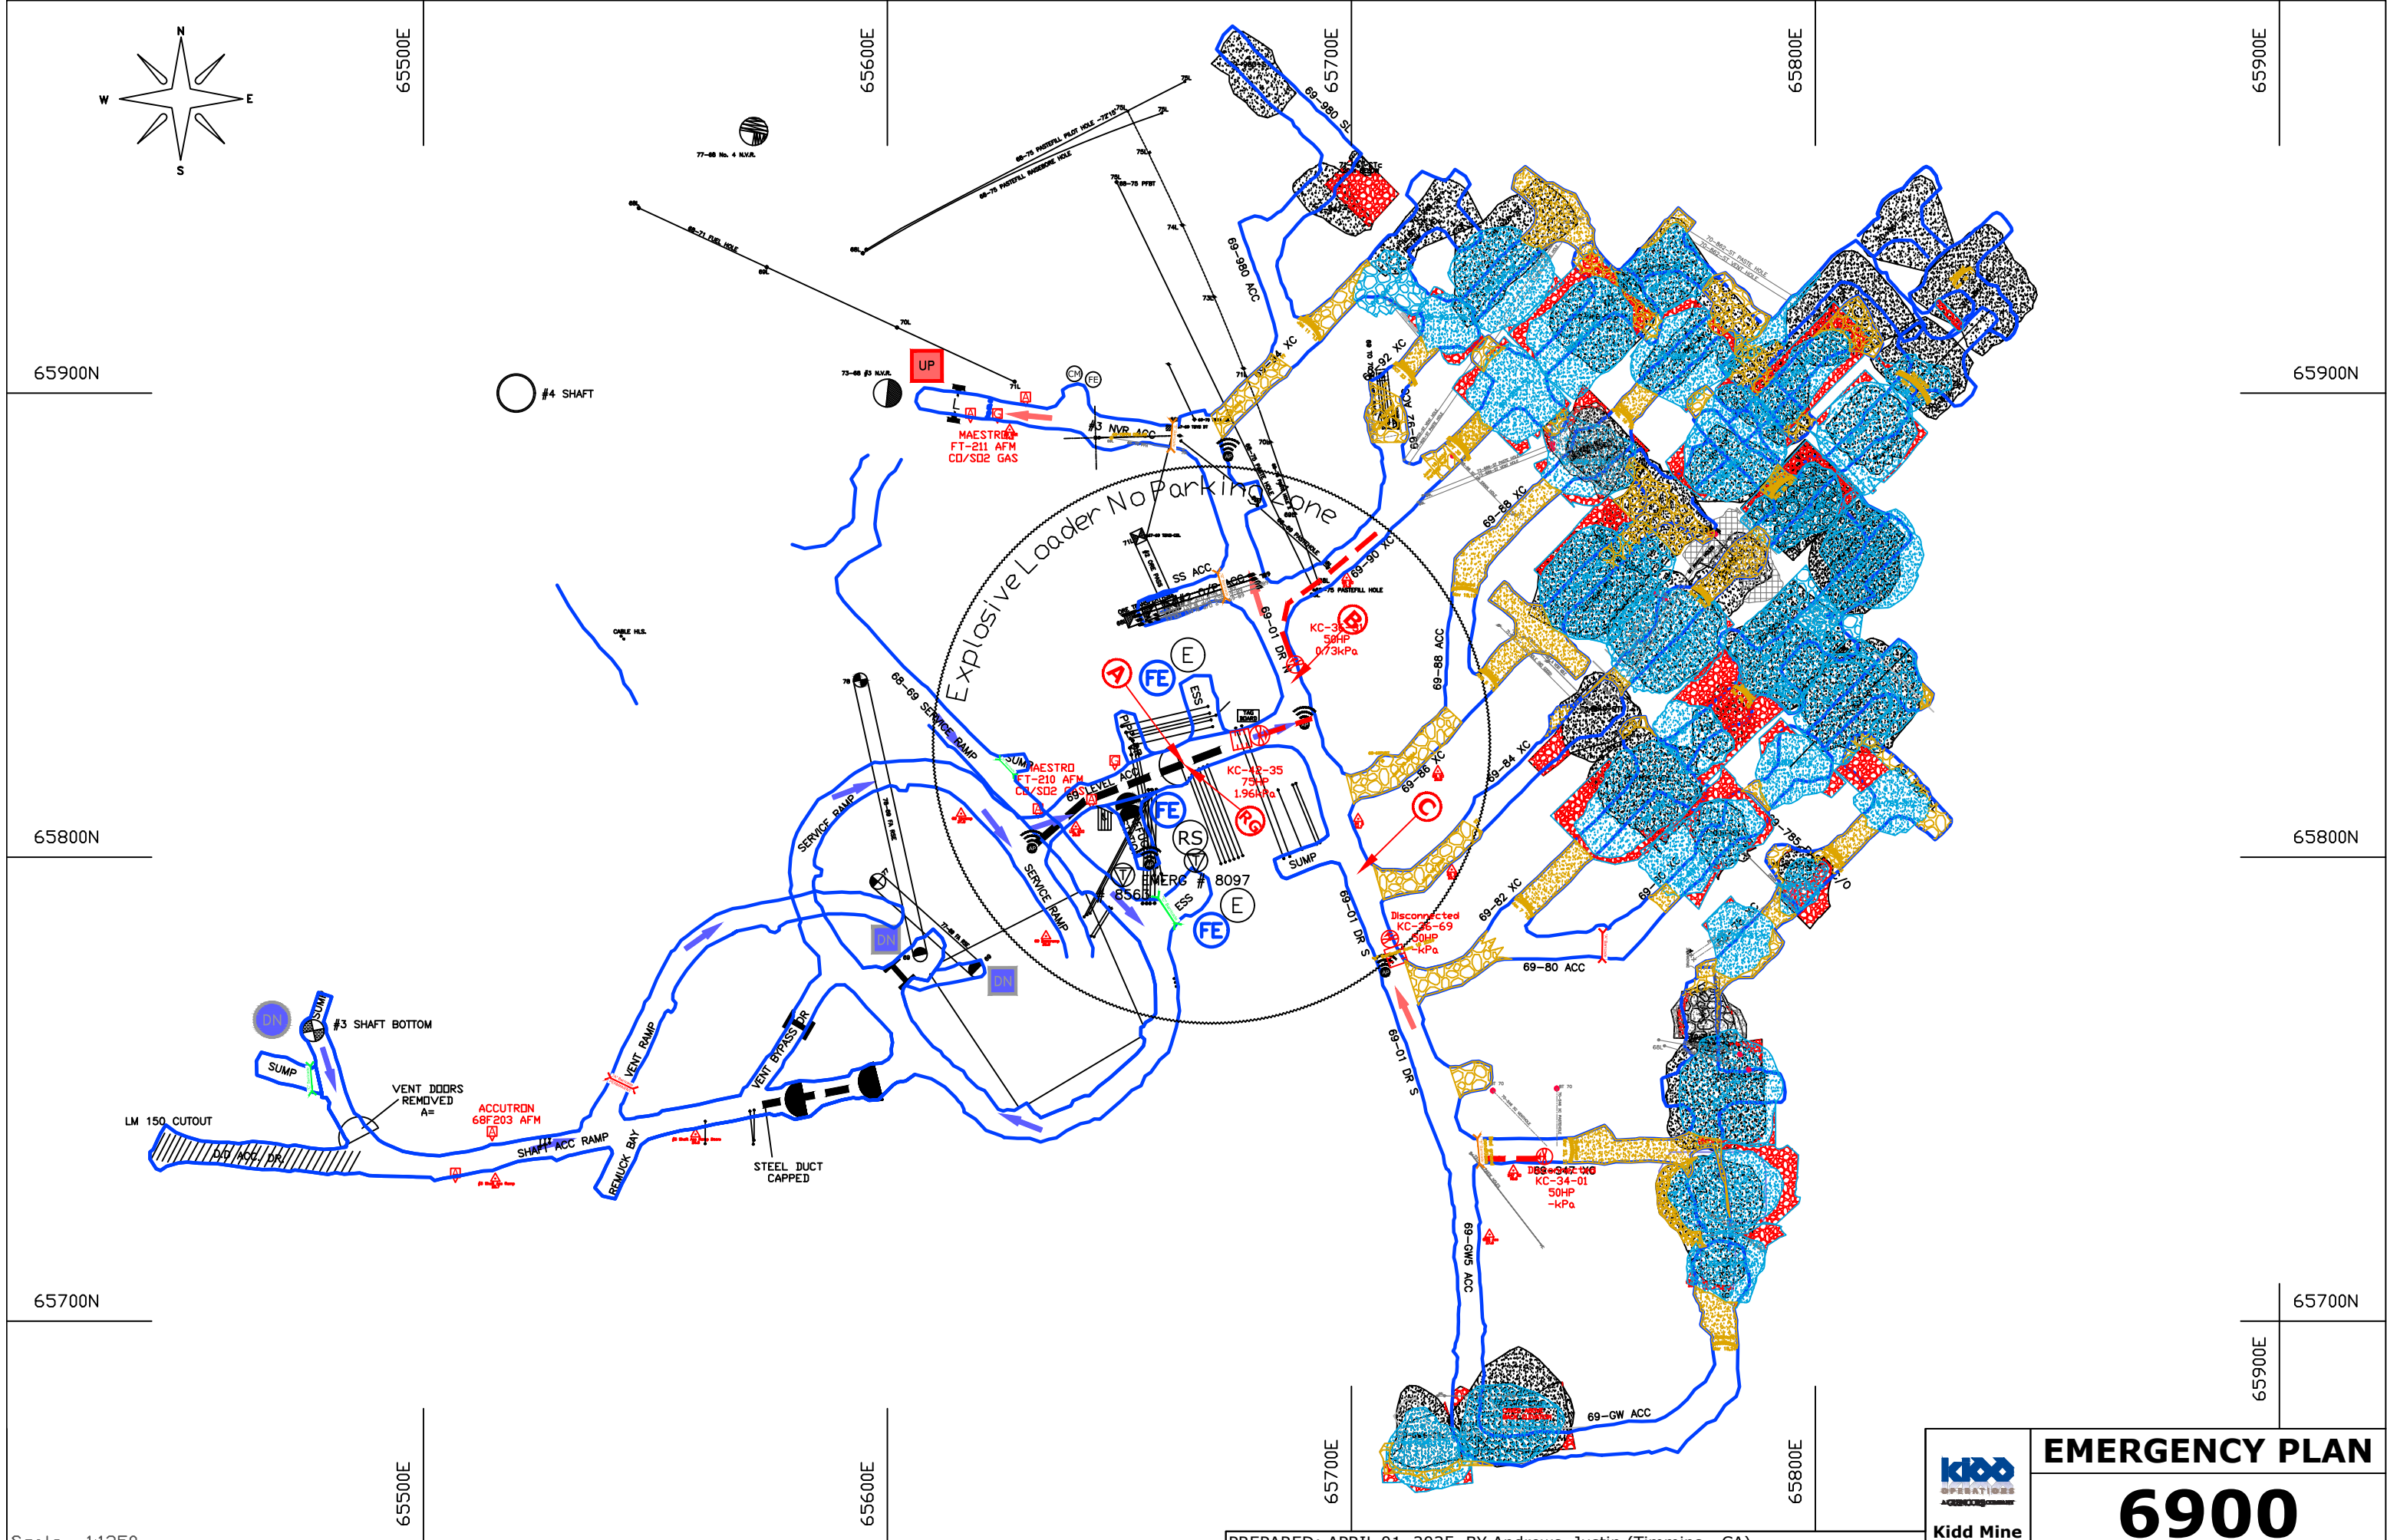


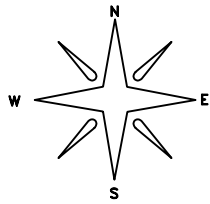

Scale 1:1250

PREPARED: APRIL 01, 2025 BY Andrews, Justin (Timmins - CA)

 Kidd Mine	EMERGENCY PLAN
	6900

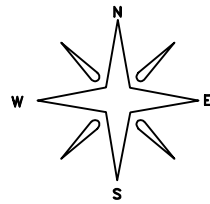

65500E

65600E

65700E

65800E

65900E

65900N

65900N

65800N

65800N

65700N

65700N

65500E

65600E

65700E

65800E

65900E

Scale 1:1250


PREPARED: APRIL 01, 2025 BY Andrews, Justin (Timmins - CA)



Kidd Mine

EMERGENCY PLAN

7000

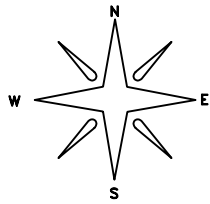

65500E

65600E

65800E

65900E

65900N

65900N

65800N

65800N

65700N

65700N

65500E

65600E

65700E

65800E

65900E


VVE - Emergency Symbols
Please do NOT Delete

VST - Stations
Please do NOT Delete

Scale 1:1250

PREPARED: APRIL 01, 2025 BY Andrews, Justin (Timmins - CA)



 Kidd Mine	EMERGENCY PLAN
	7100

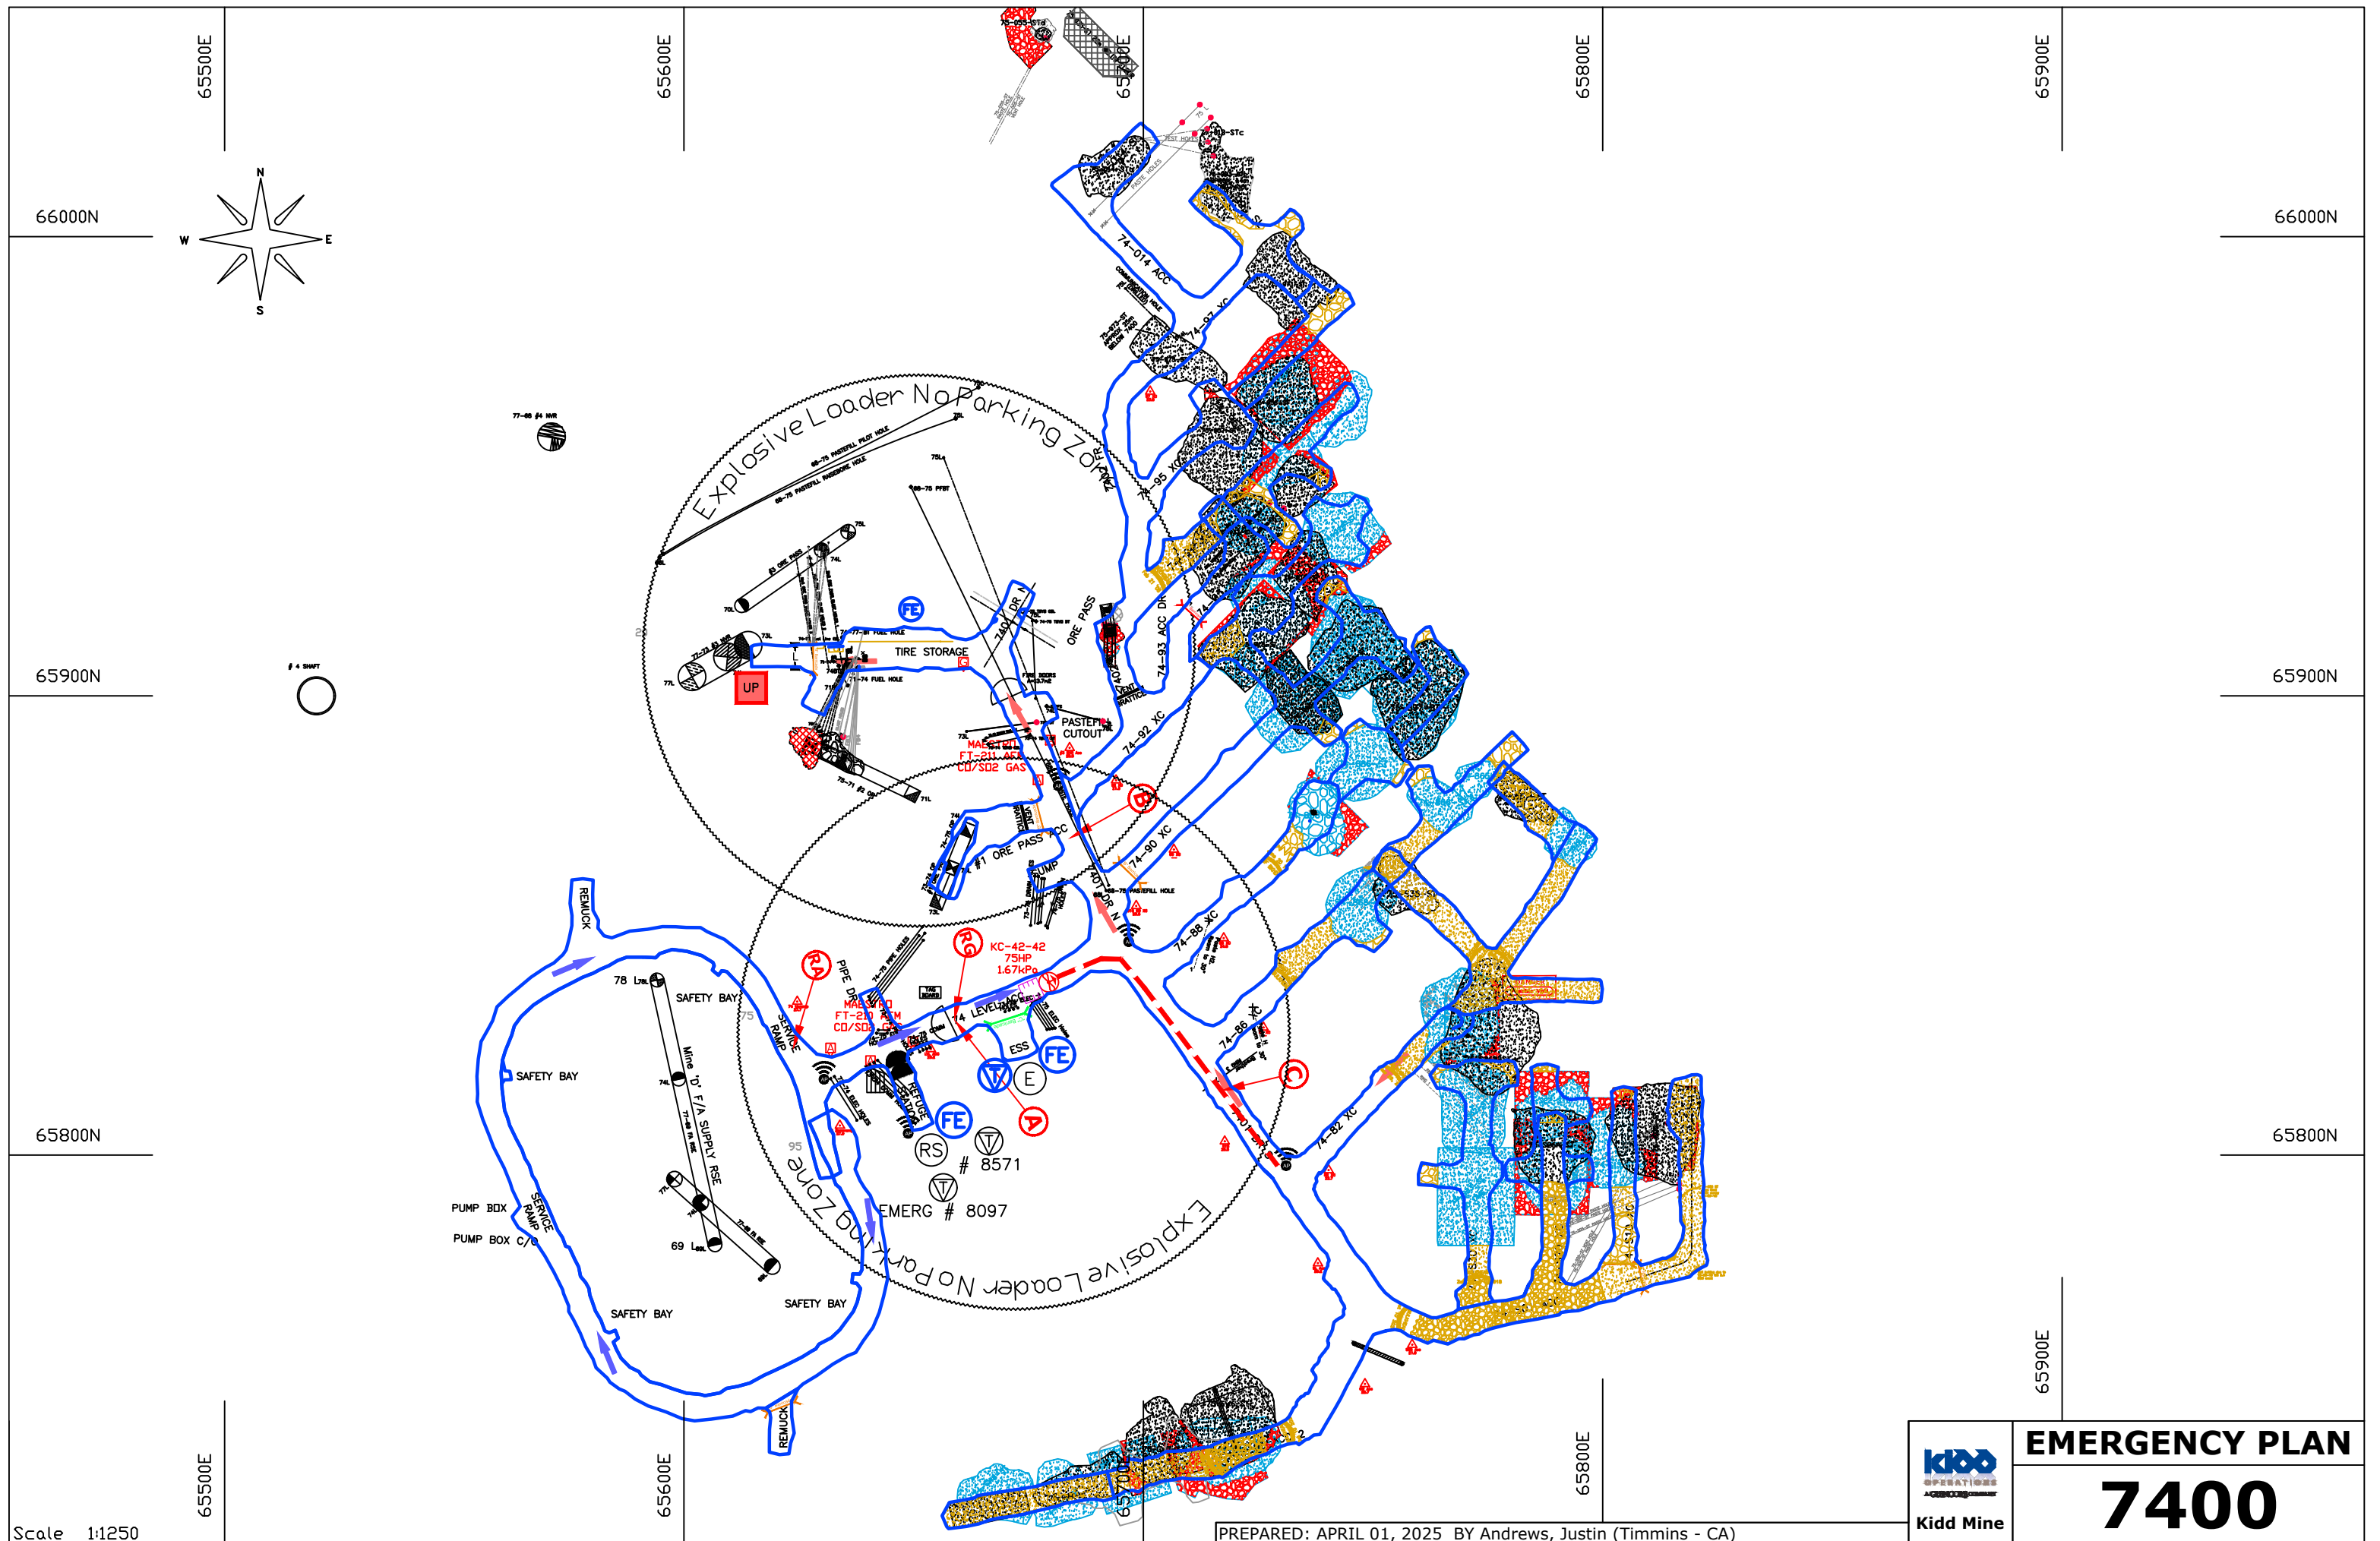

Scale 1:1250

PREPARED: APRIL 01, 2025 BY Andrews, Justin (Timmins - CA)


 Kidd Mine	EMERGENCY PLAN
	7400

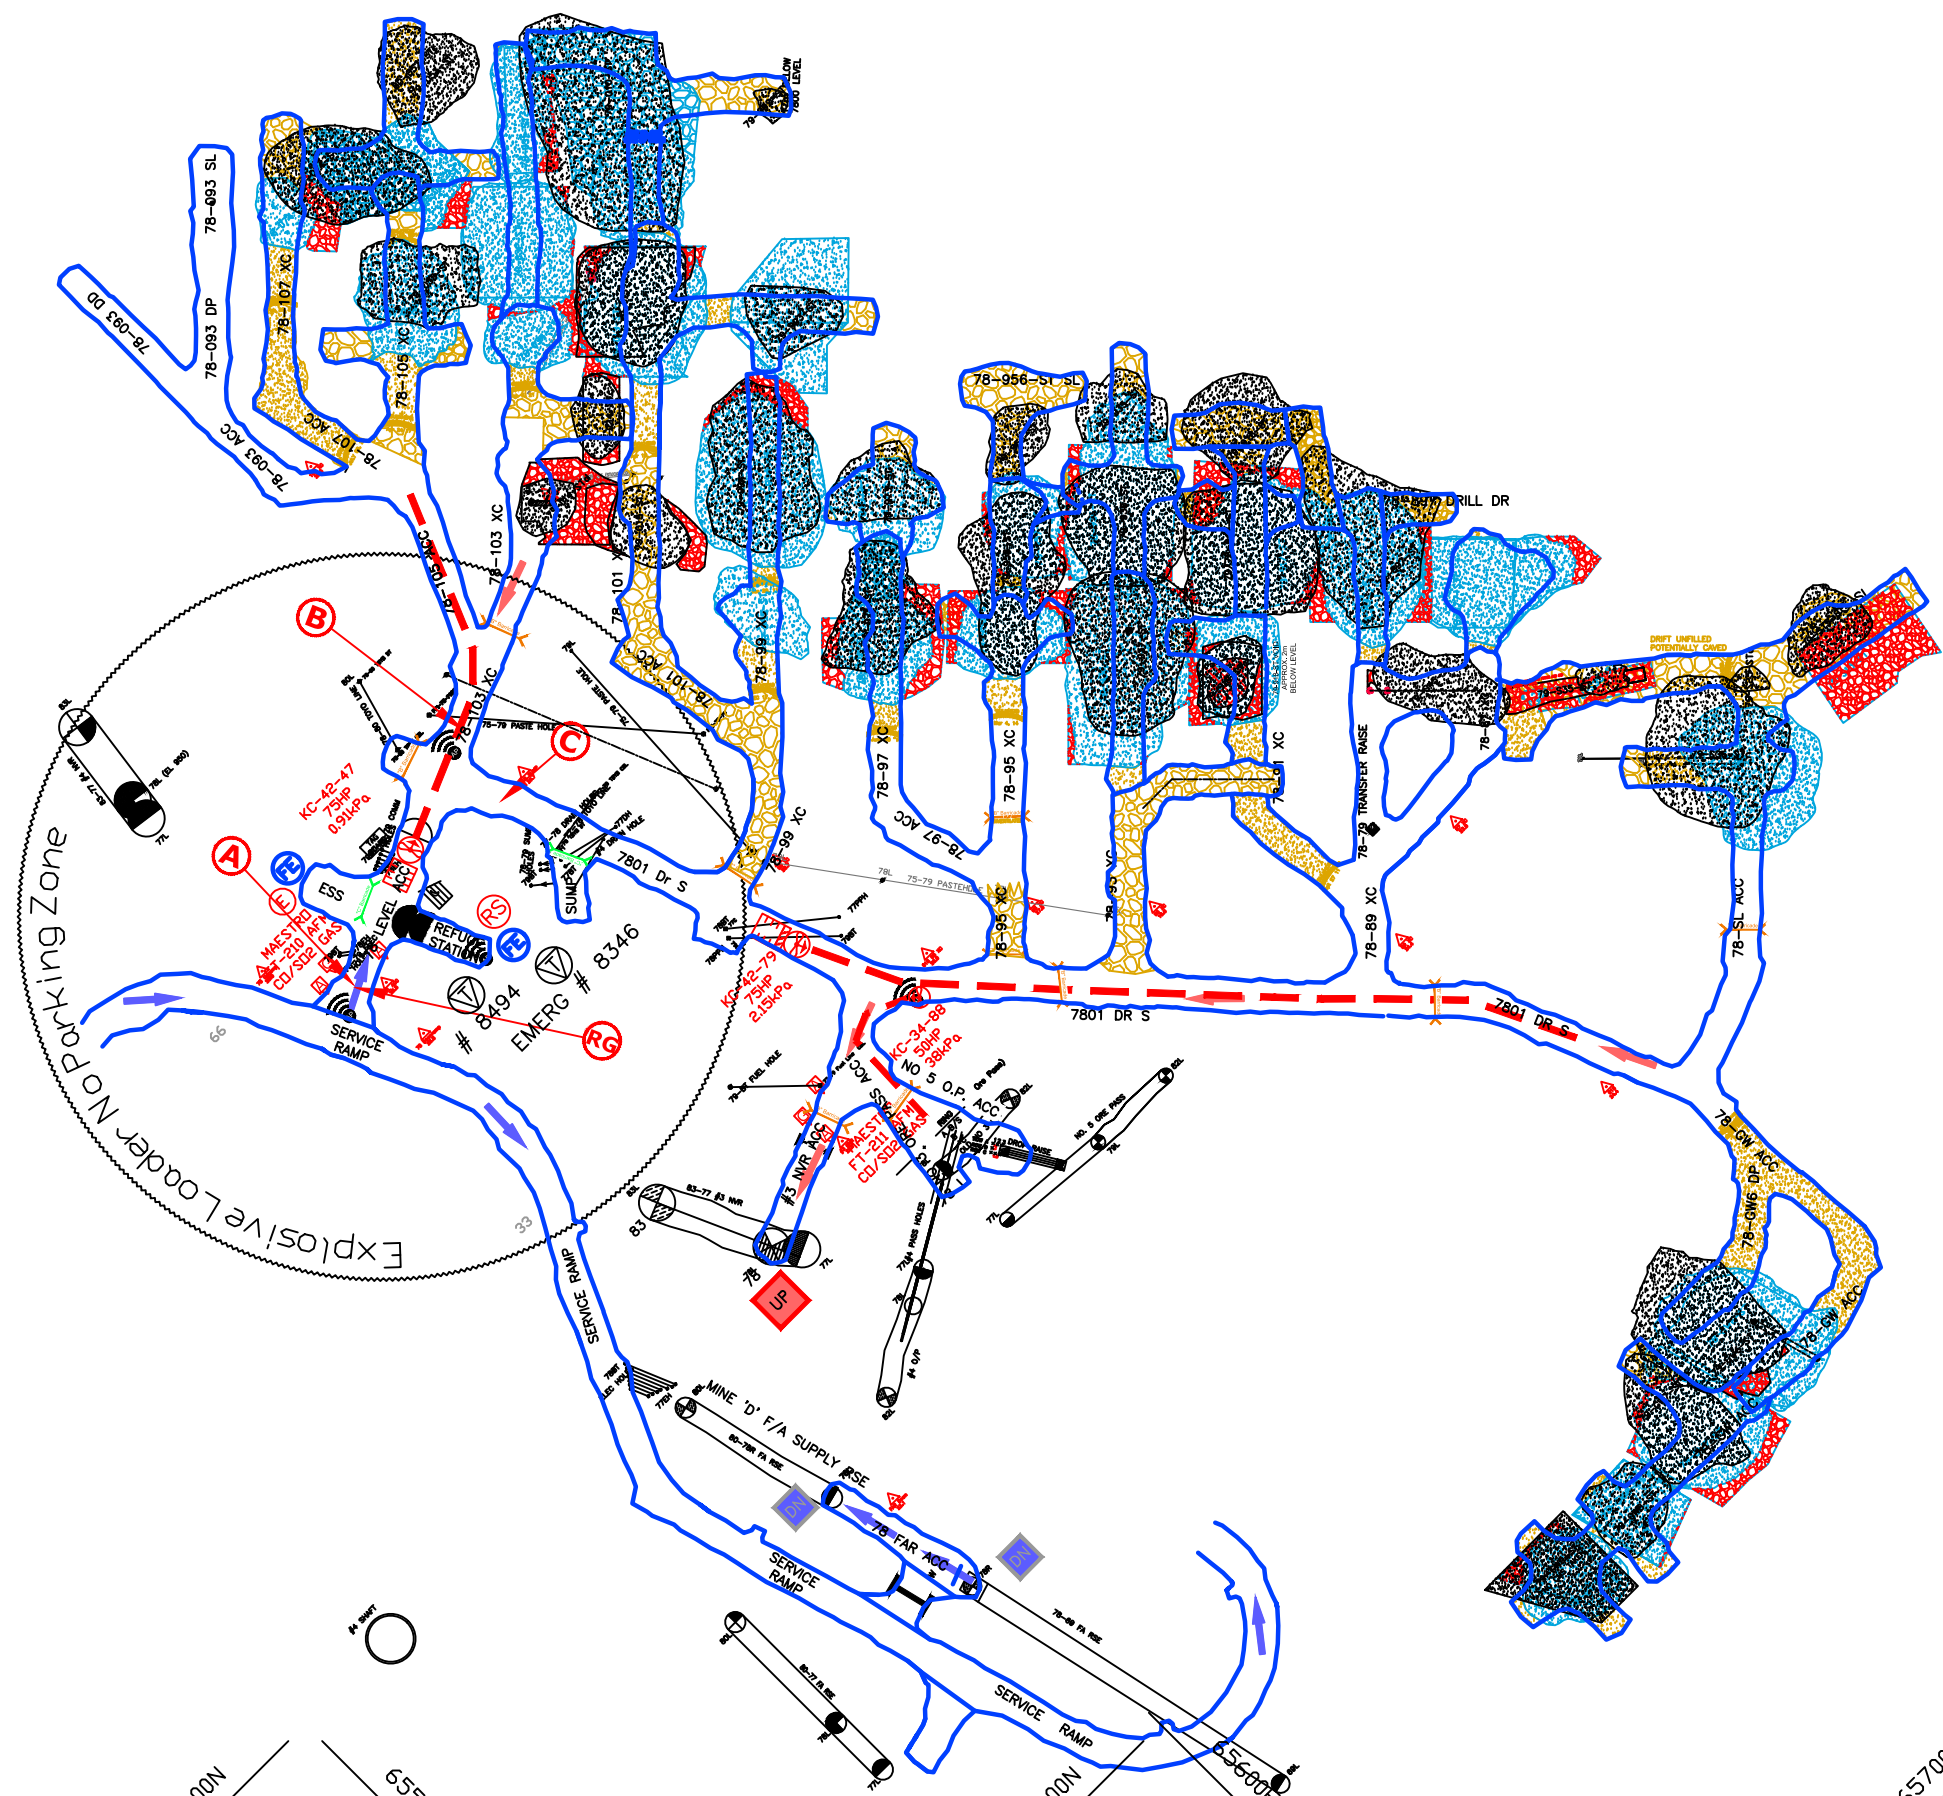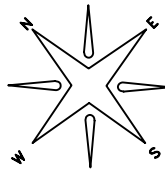

Scale 1:1250

PREPARED: APRIL 01, 2025 BY Andrews, Justin (Timmins - CA)


 Kidd Mine	EMERGENCY PLAN
	7800

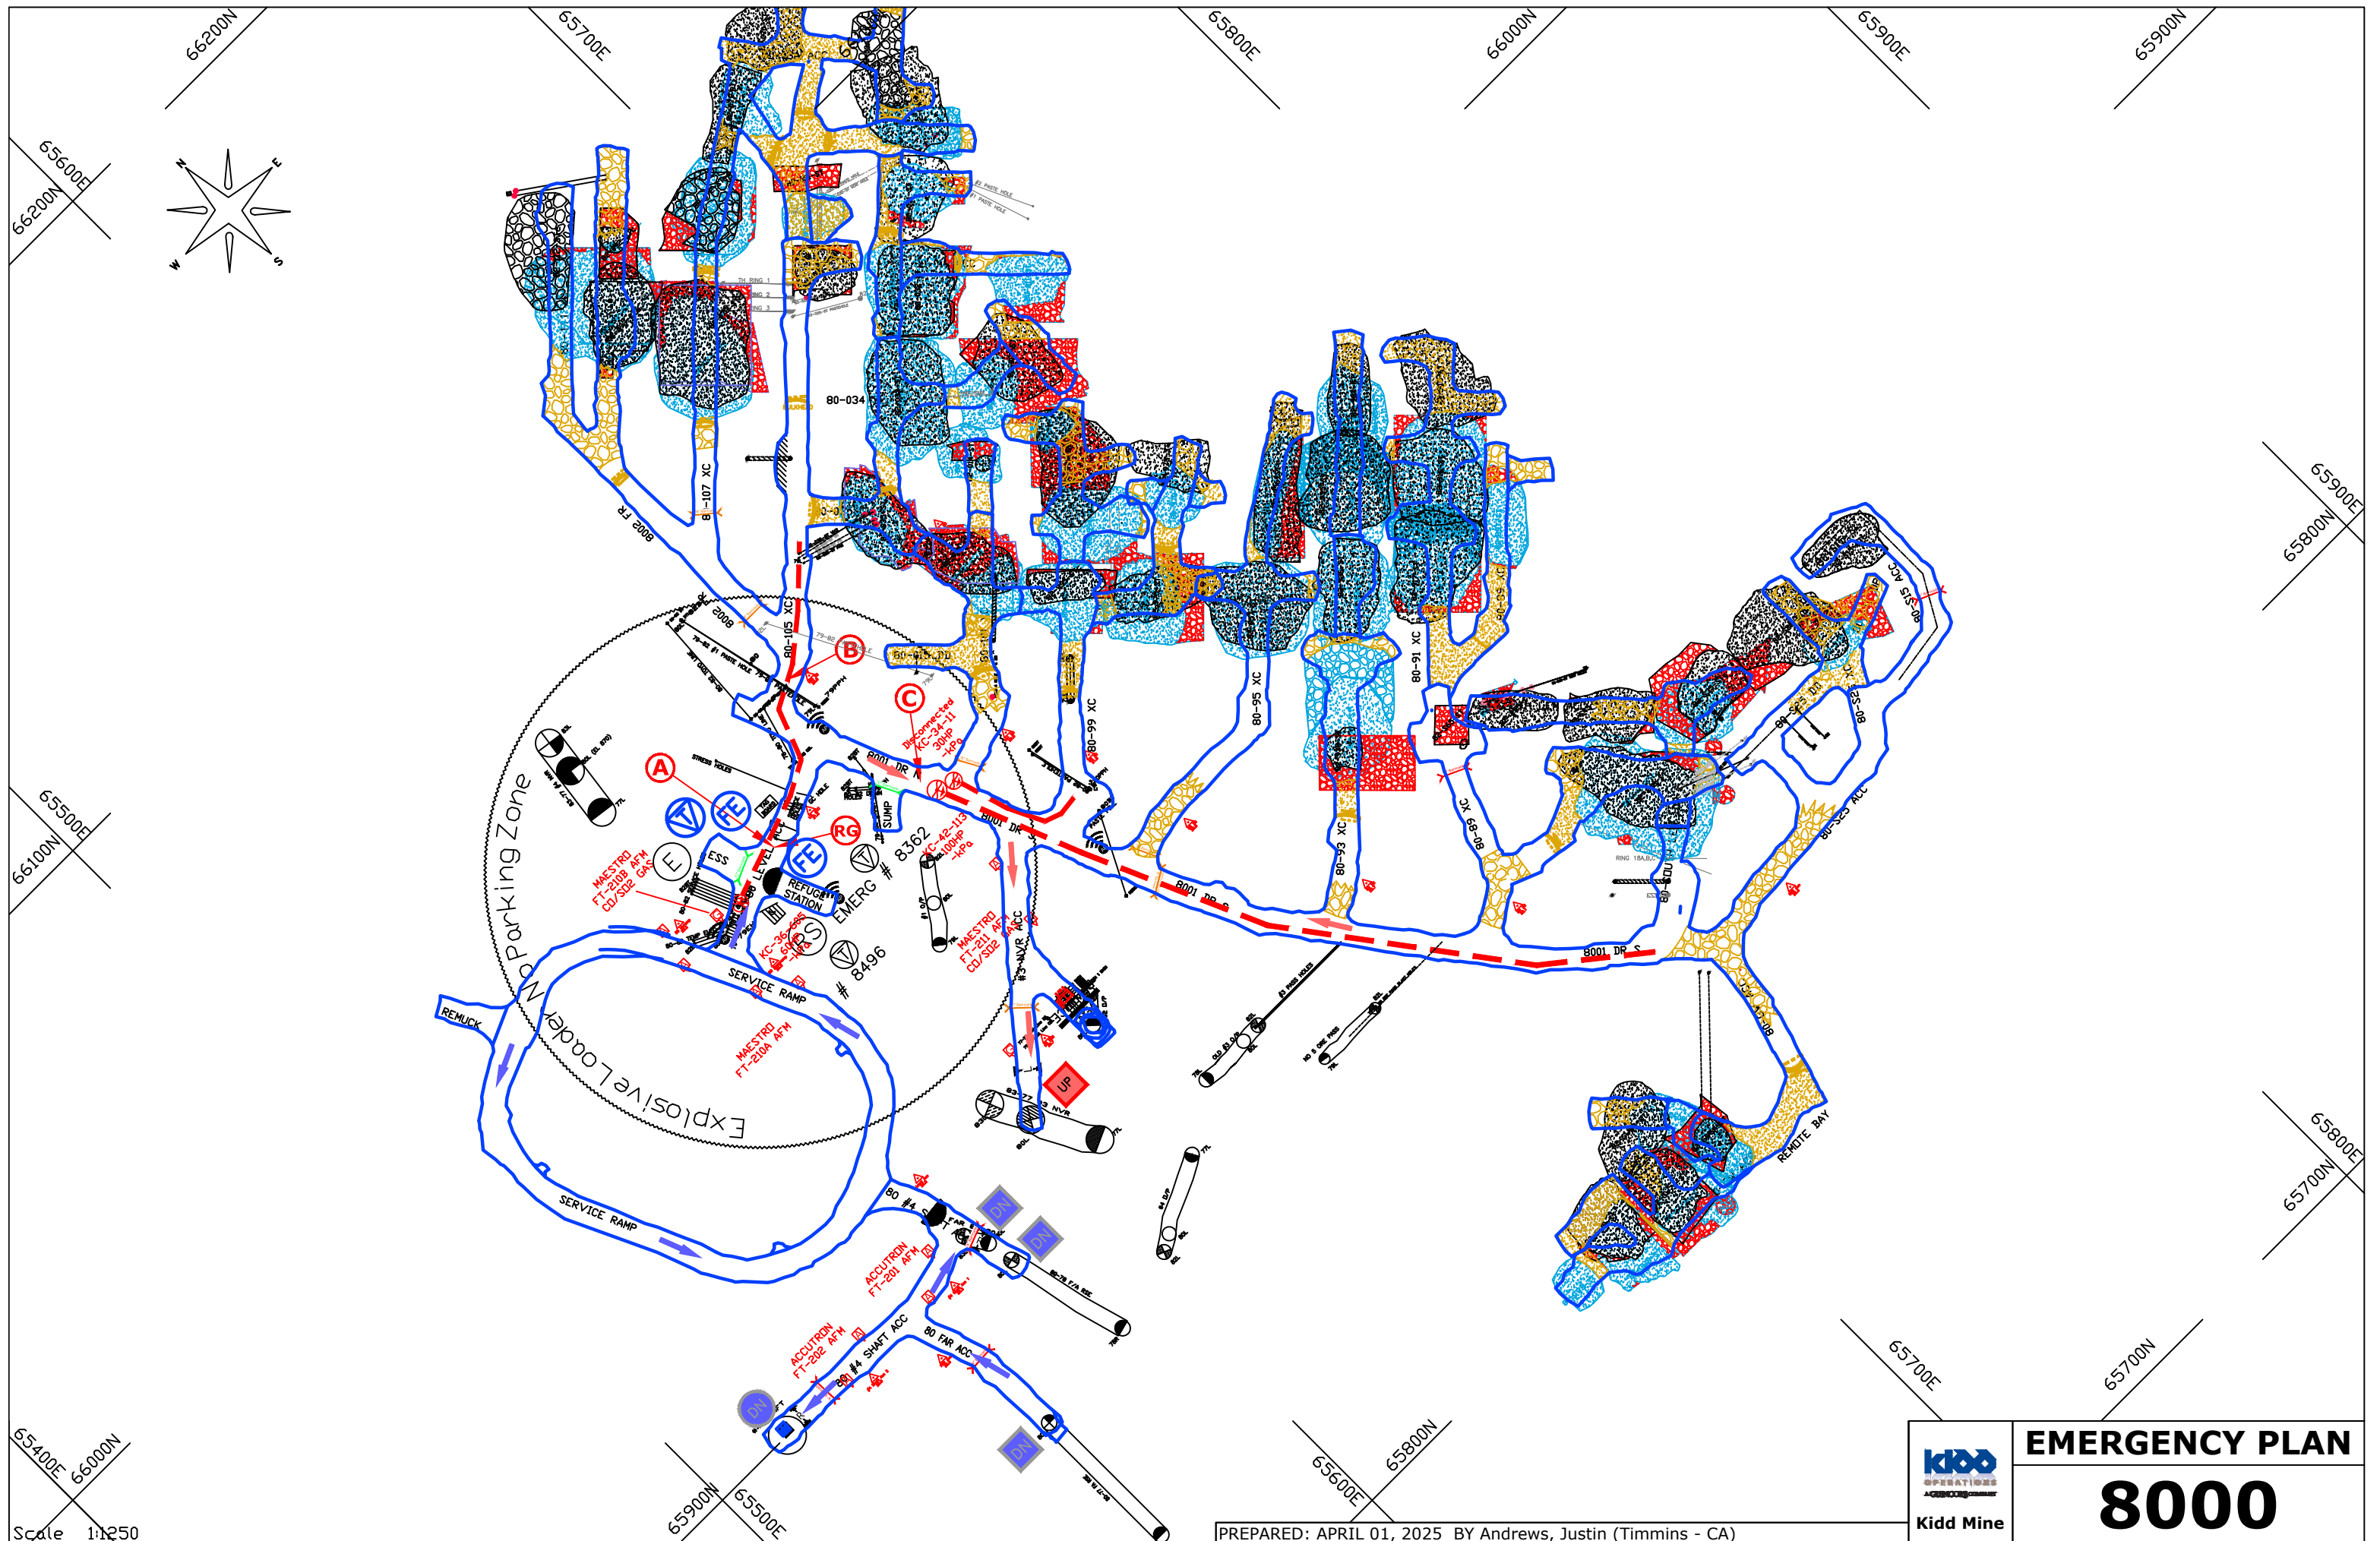


Scale 1:1250

PREPARED: APRIL 01, 2025 BY Andrews, Justin (Timmins - CA)

 Kidd Mine	EMERGENCY PLAN
	8000

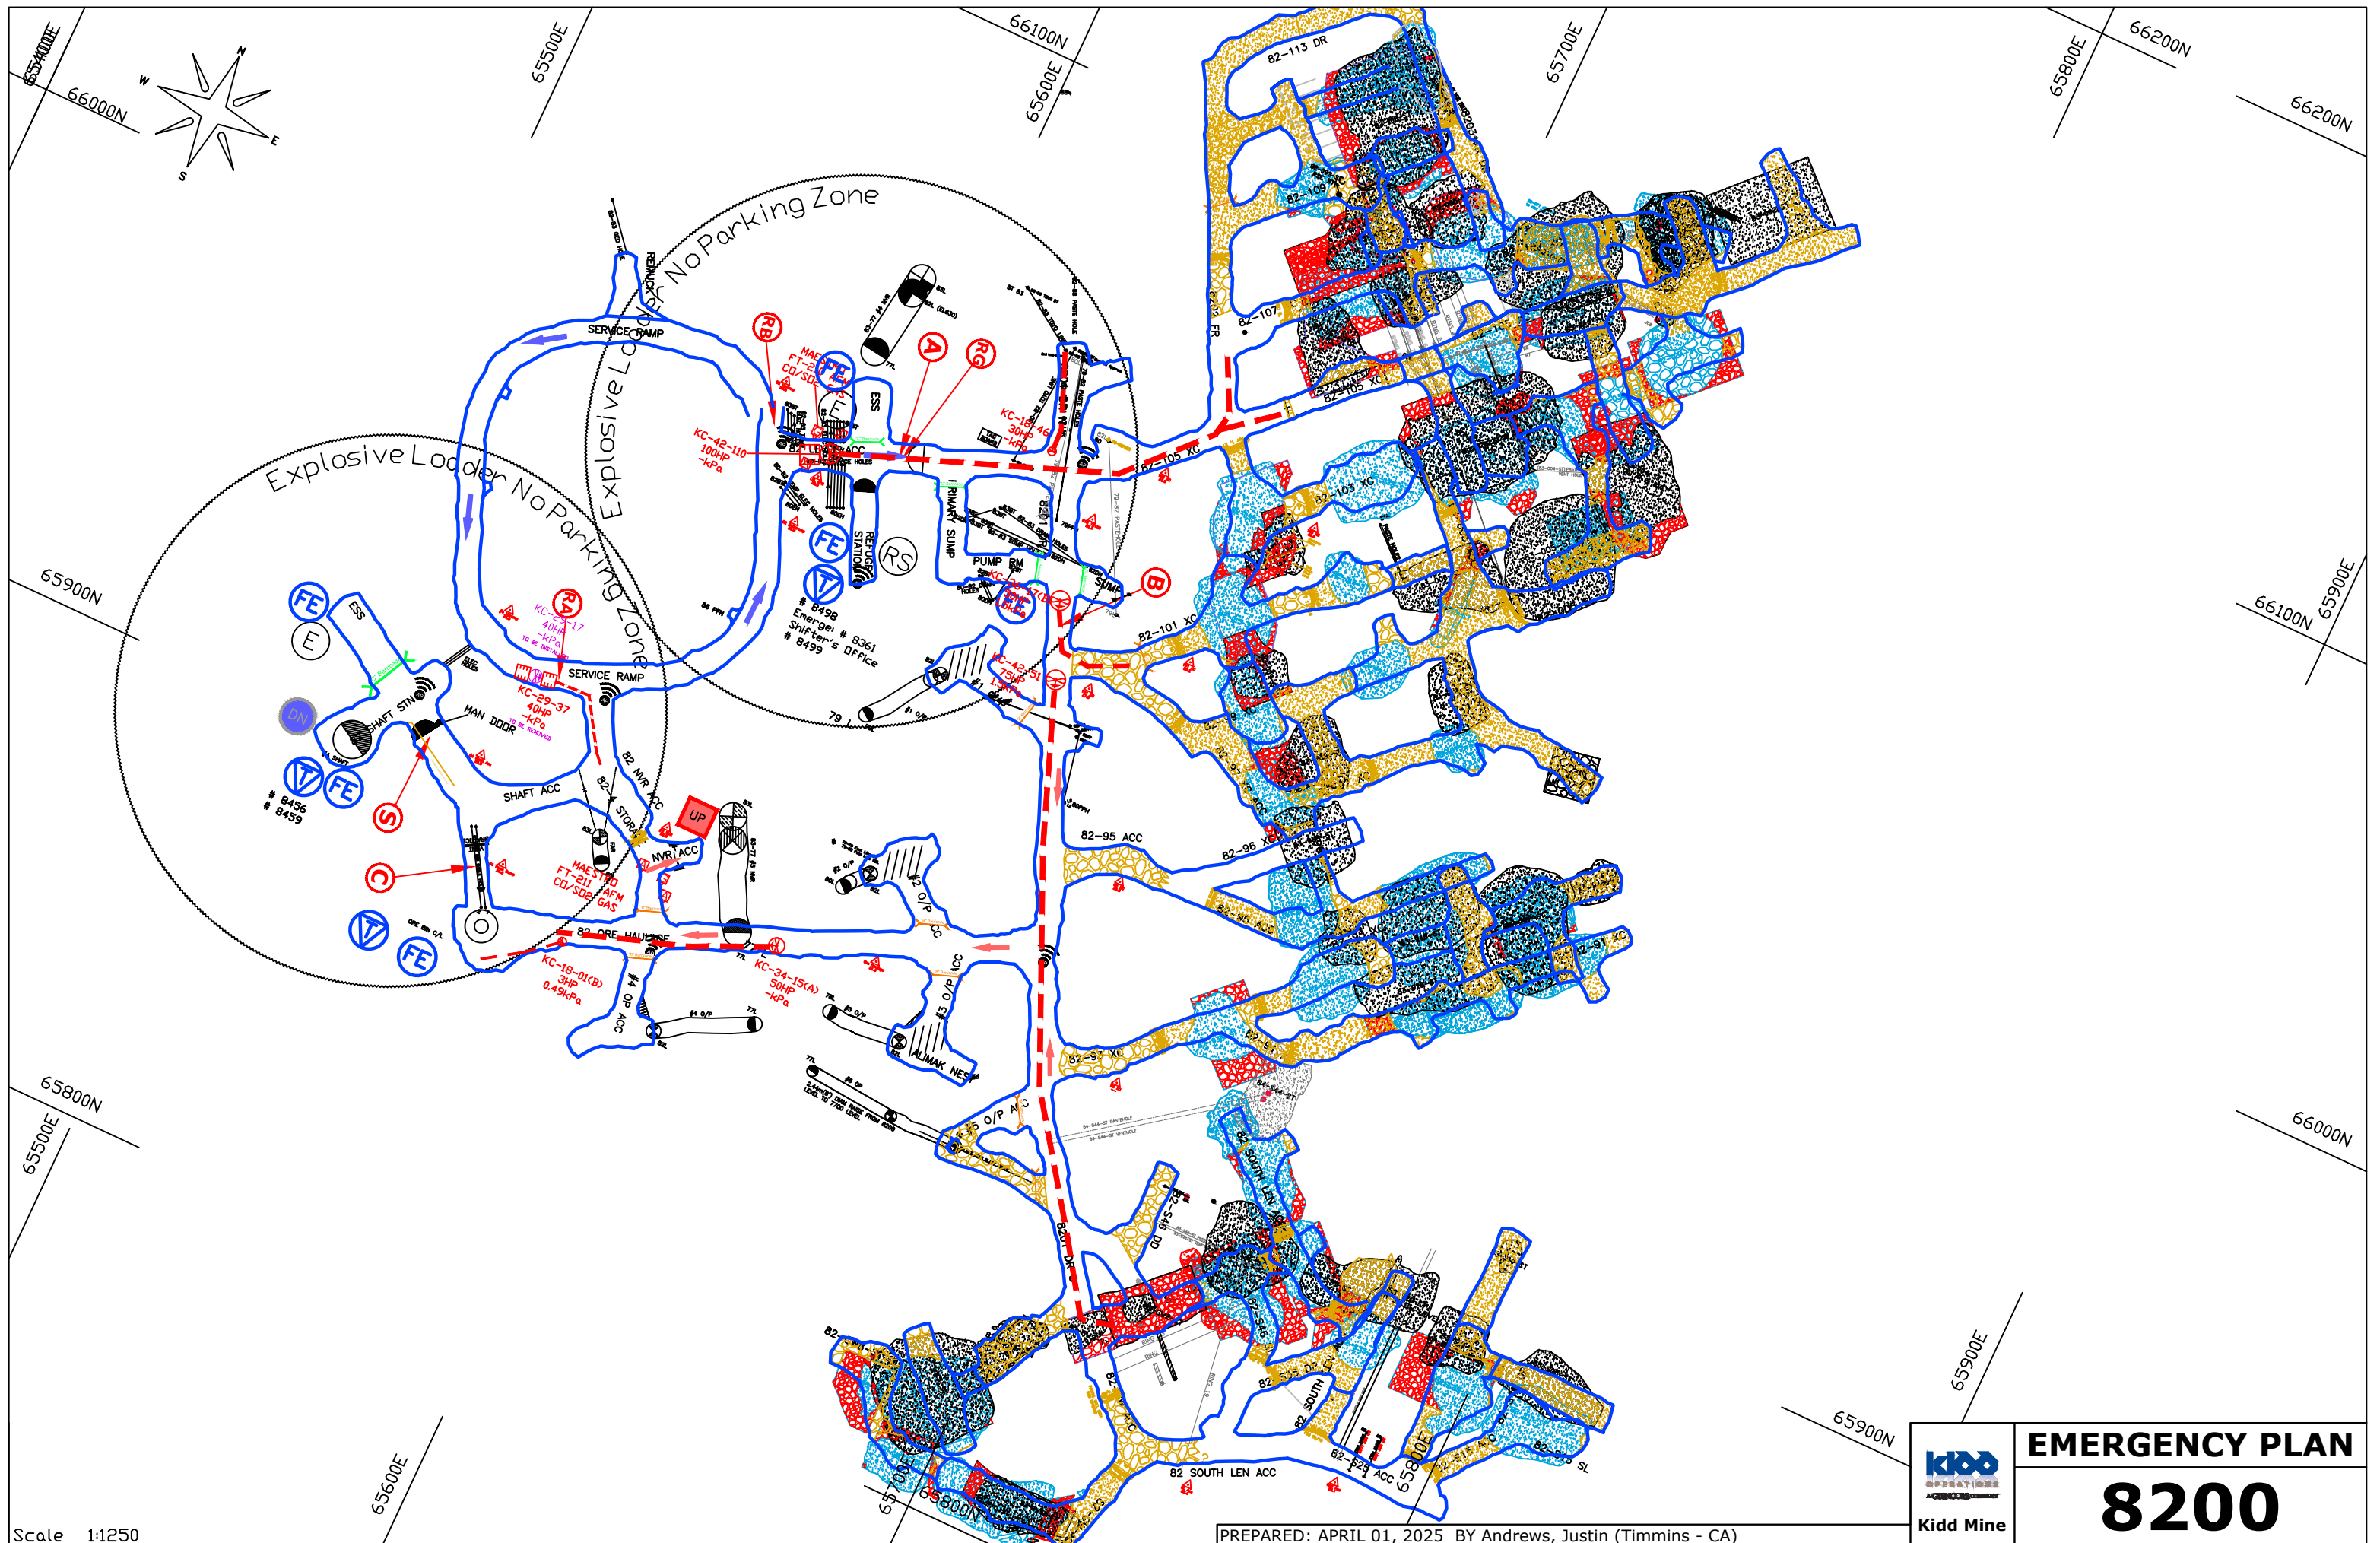

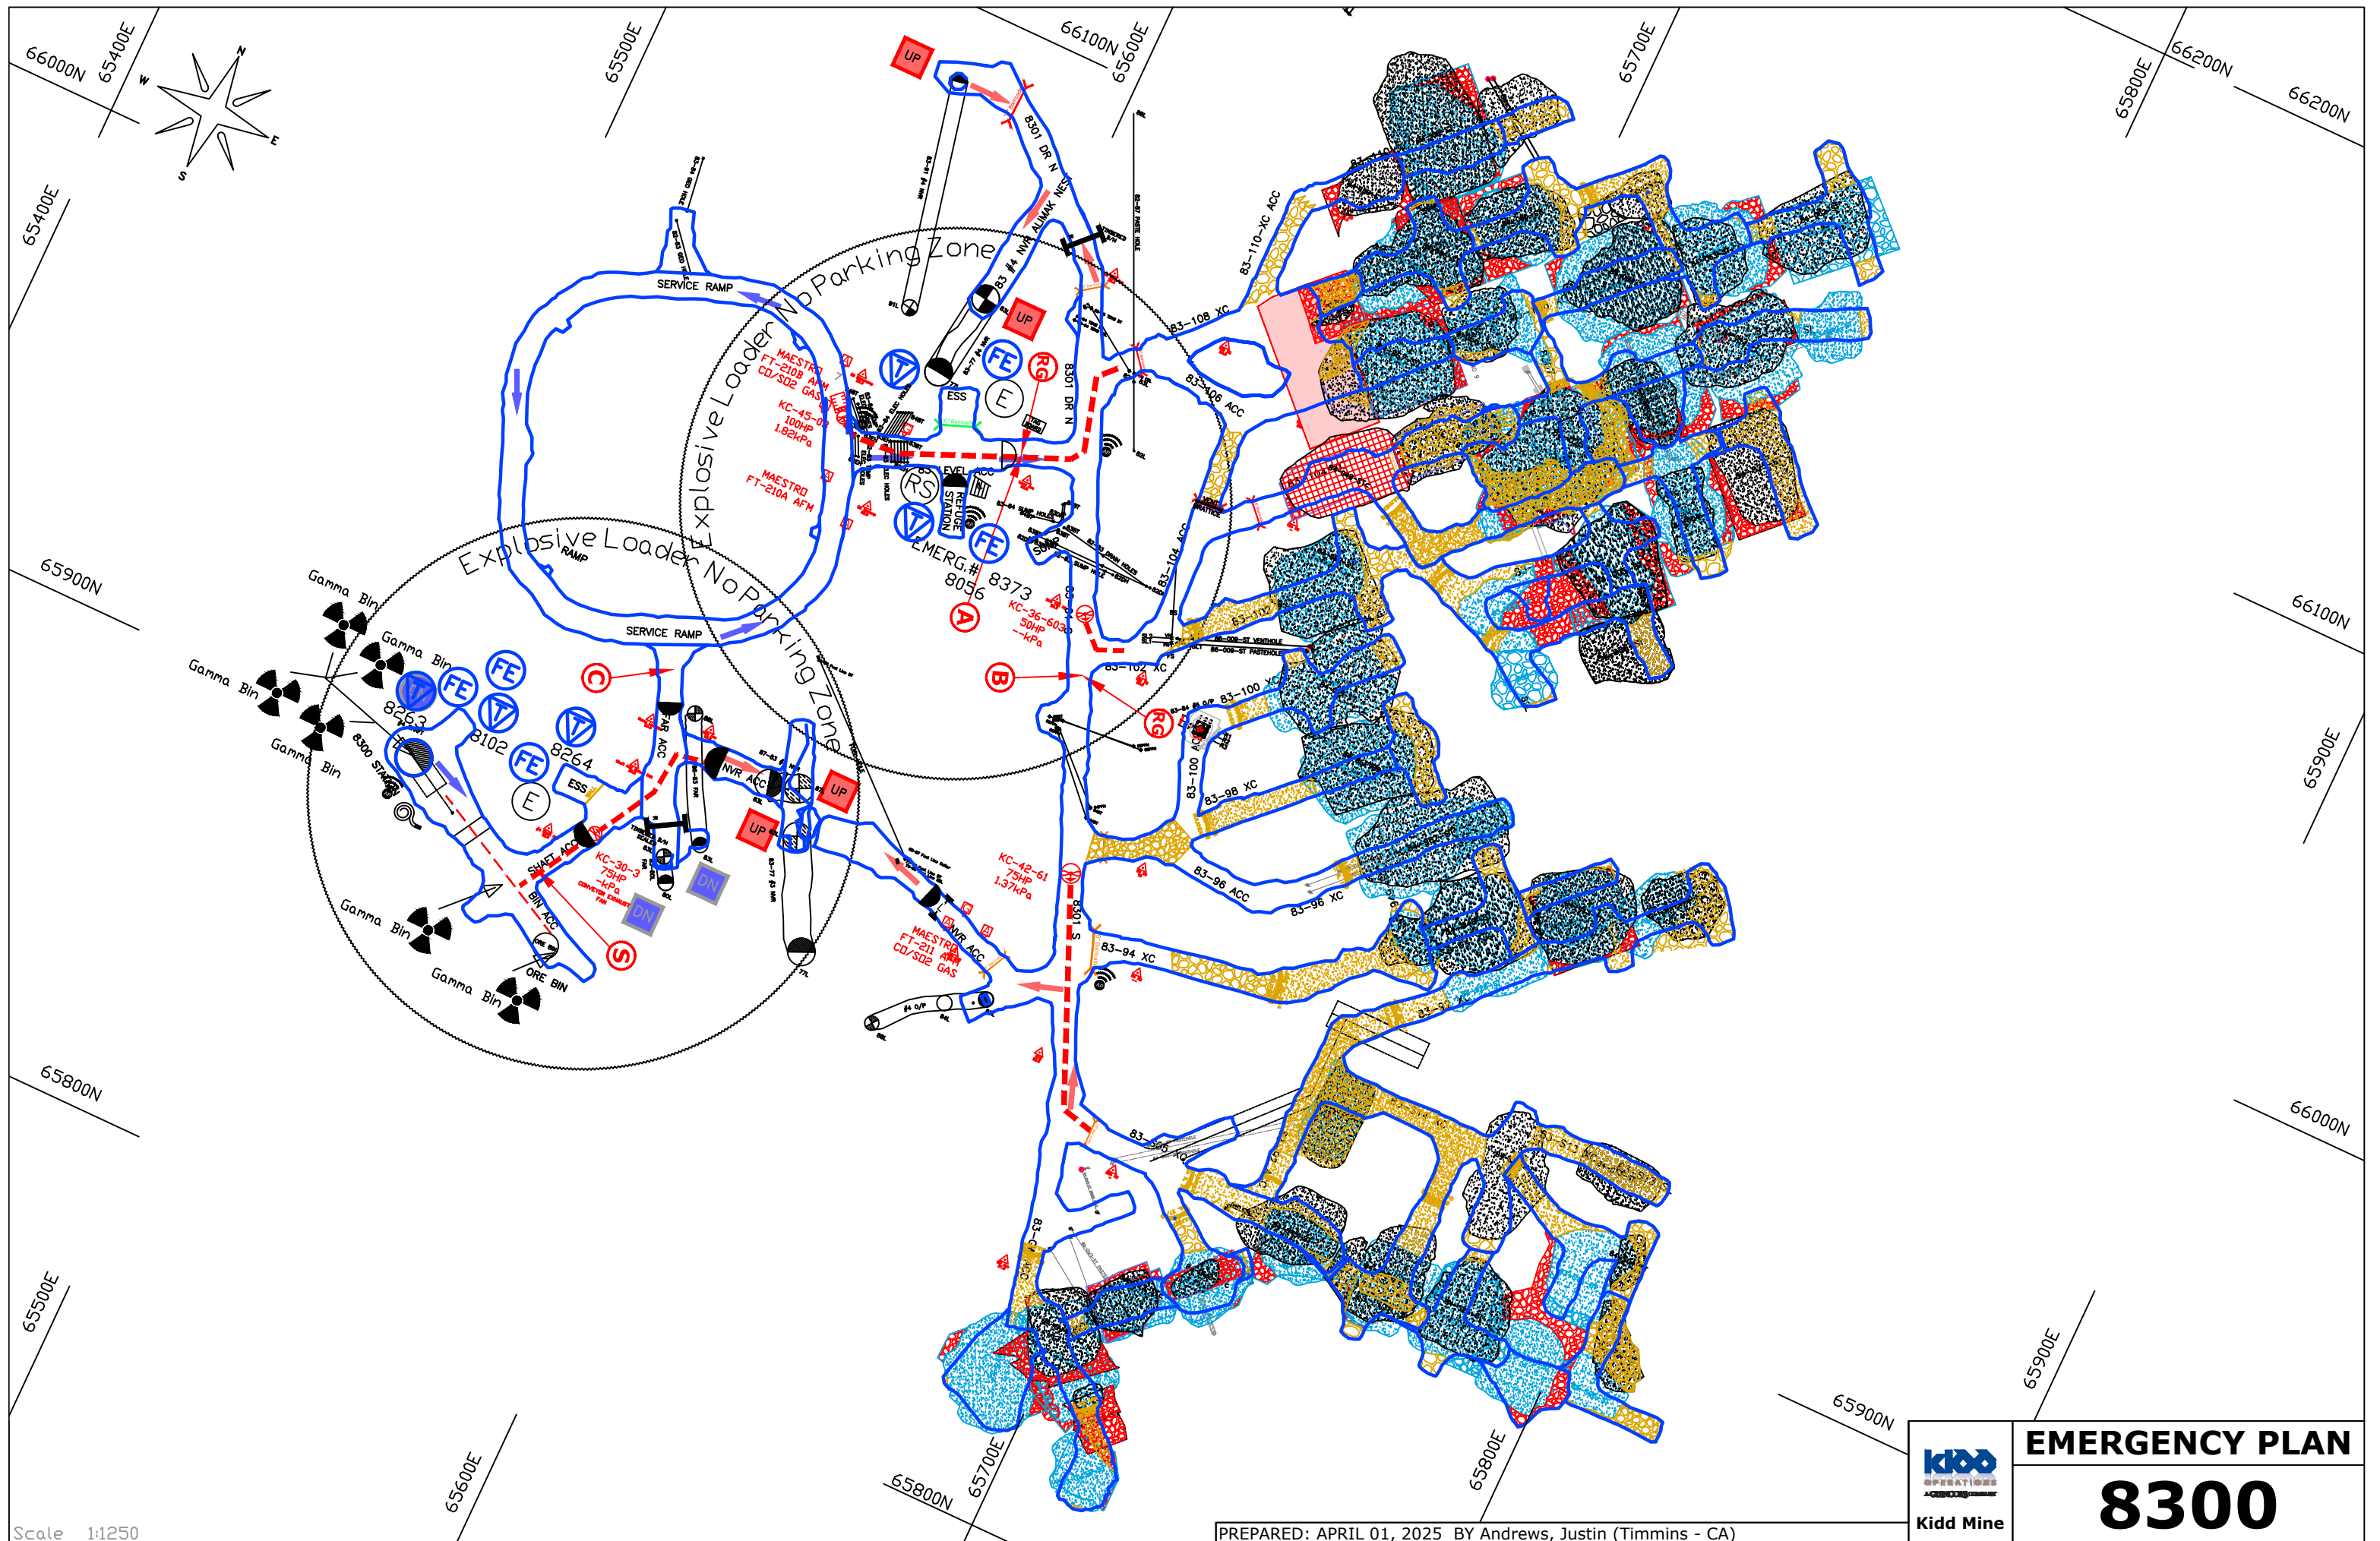


Scale 1:1250

PREPARED: APRIL 01, 2025 BY Andrews, Justin (Timmins - CA)




EMERGENCY PLAN

8300

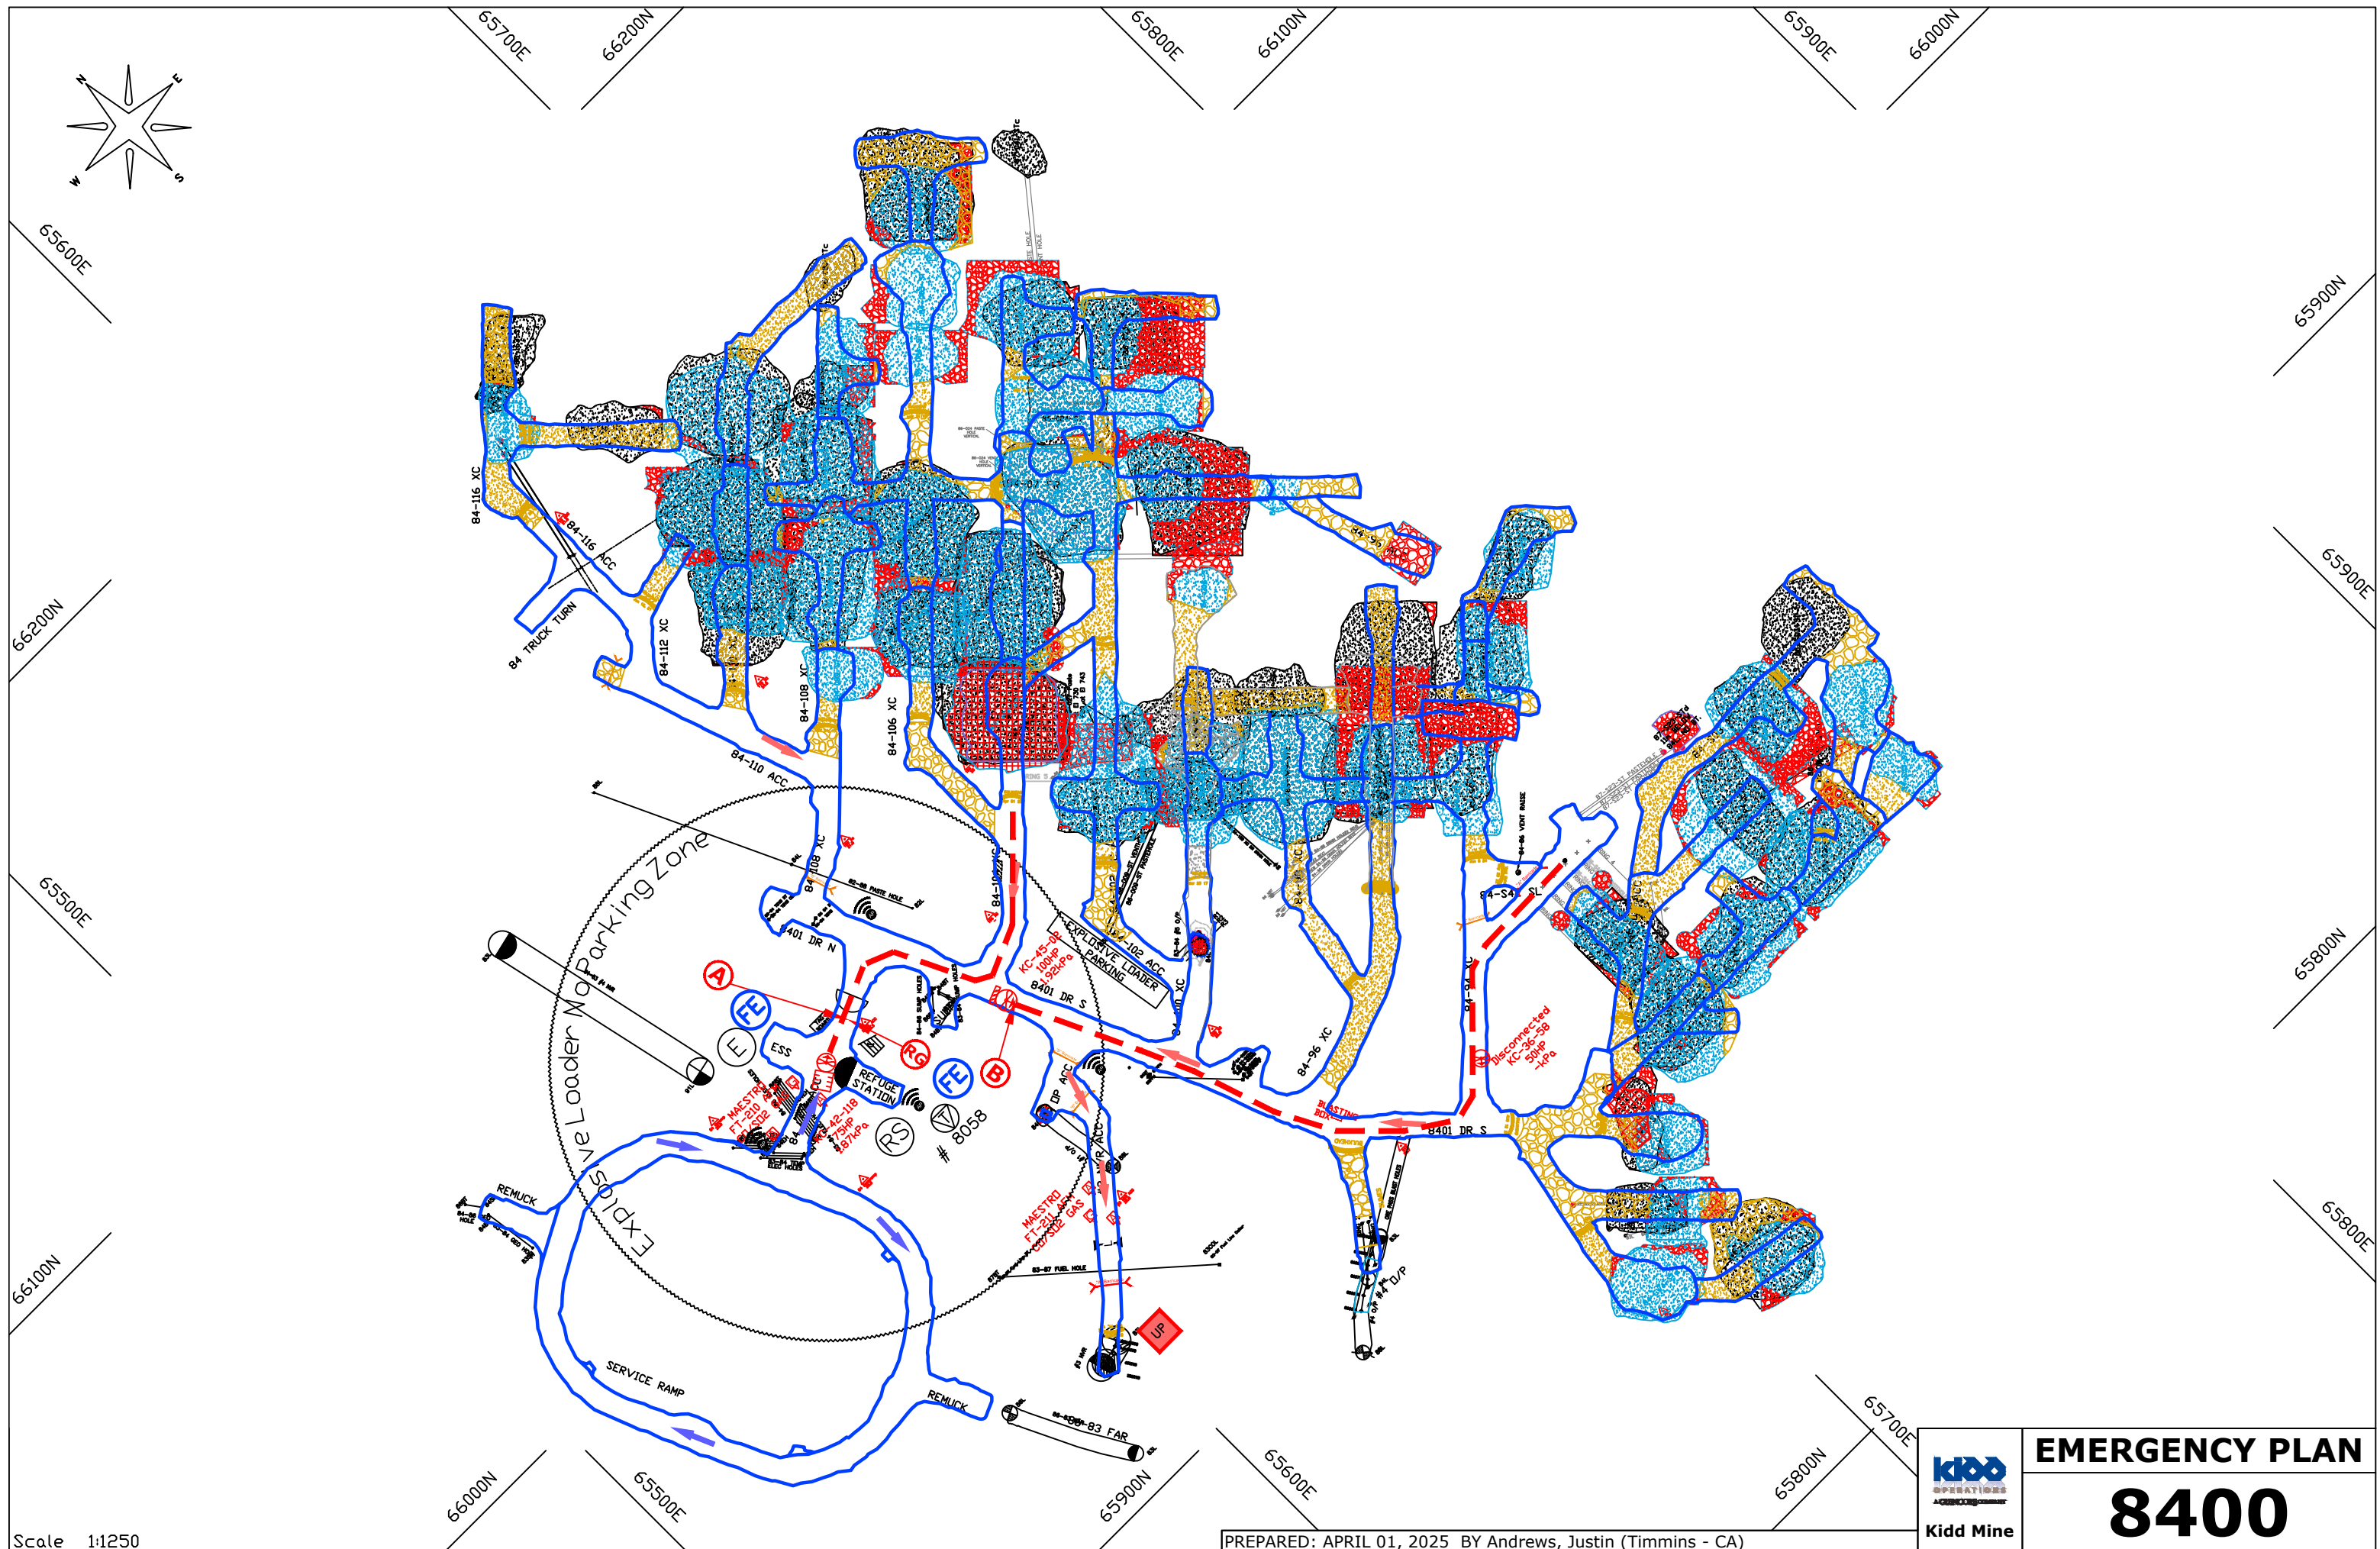

EMERGENCY PLAN
8400

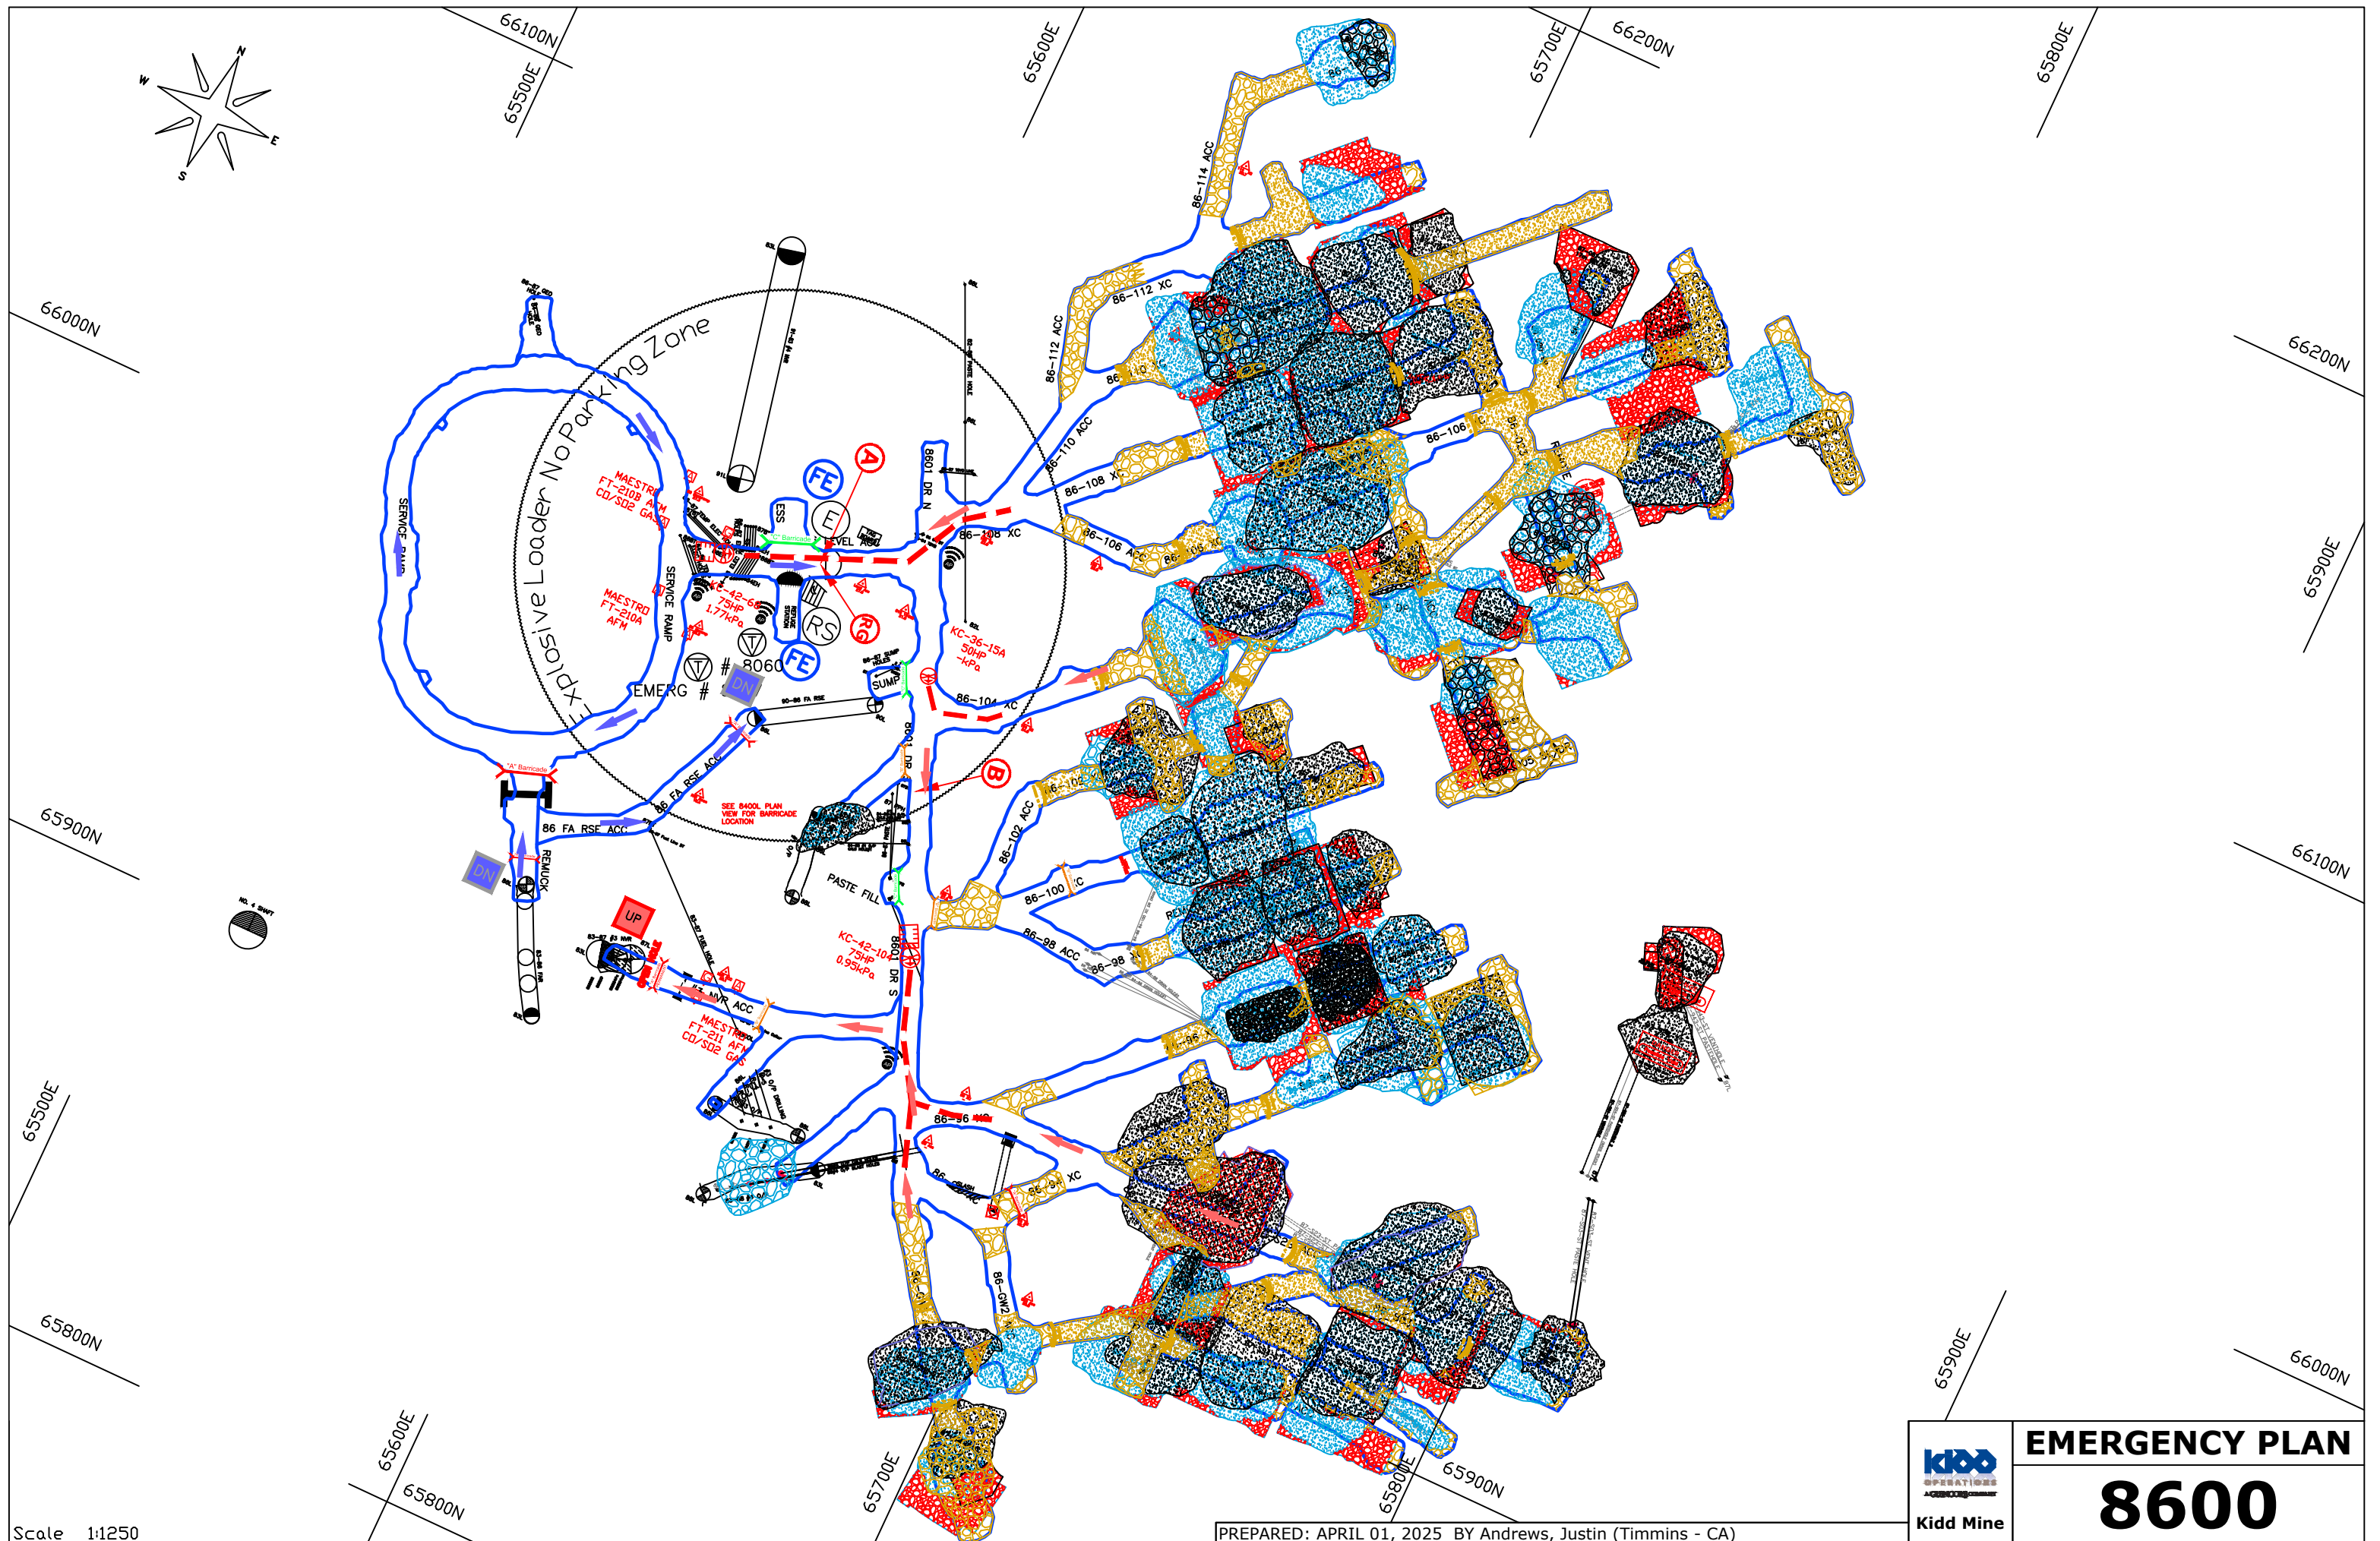

Scale 1:1250


PREPARED: APRIL 01, 2025 BY Andrews, Justin (Timmins - CA)



Kidd Mine

EMERGENCY PLAN

8600

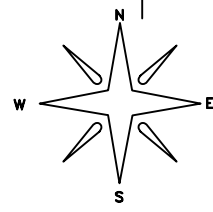

66100N

66000N

65900N

65500E

65600E

65700E

65800E

65900E

65500E

65600E

65700E


65800E

65900E

66100N

66000N

65900N

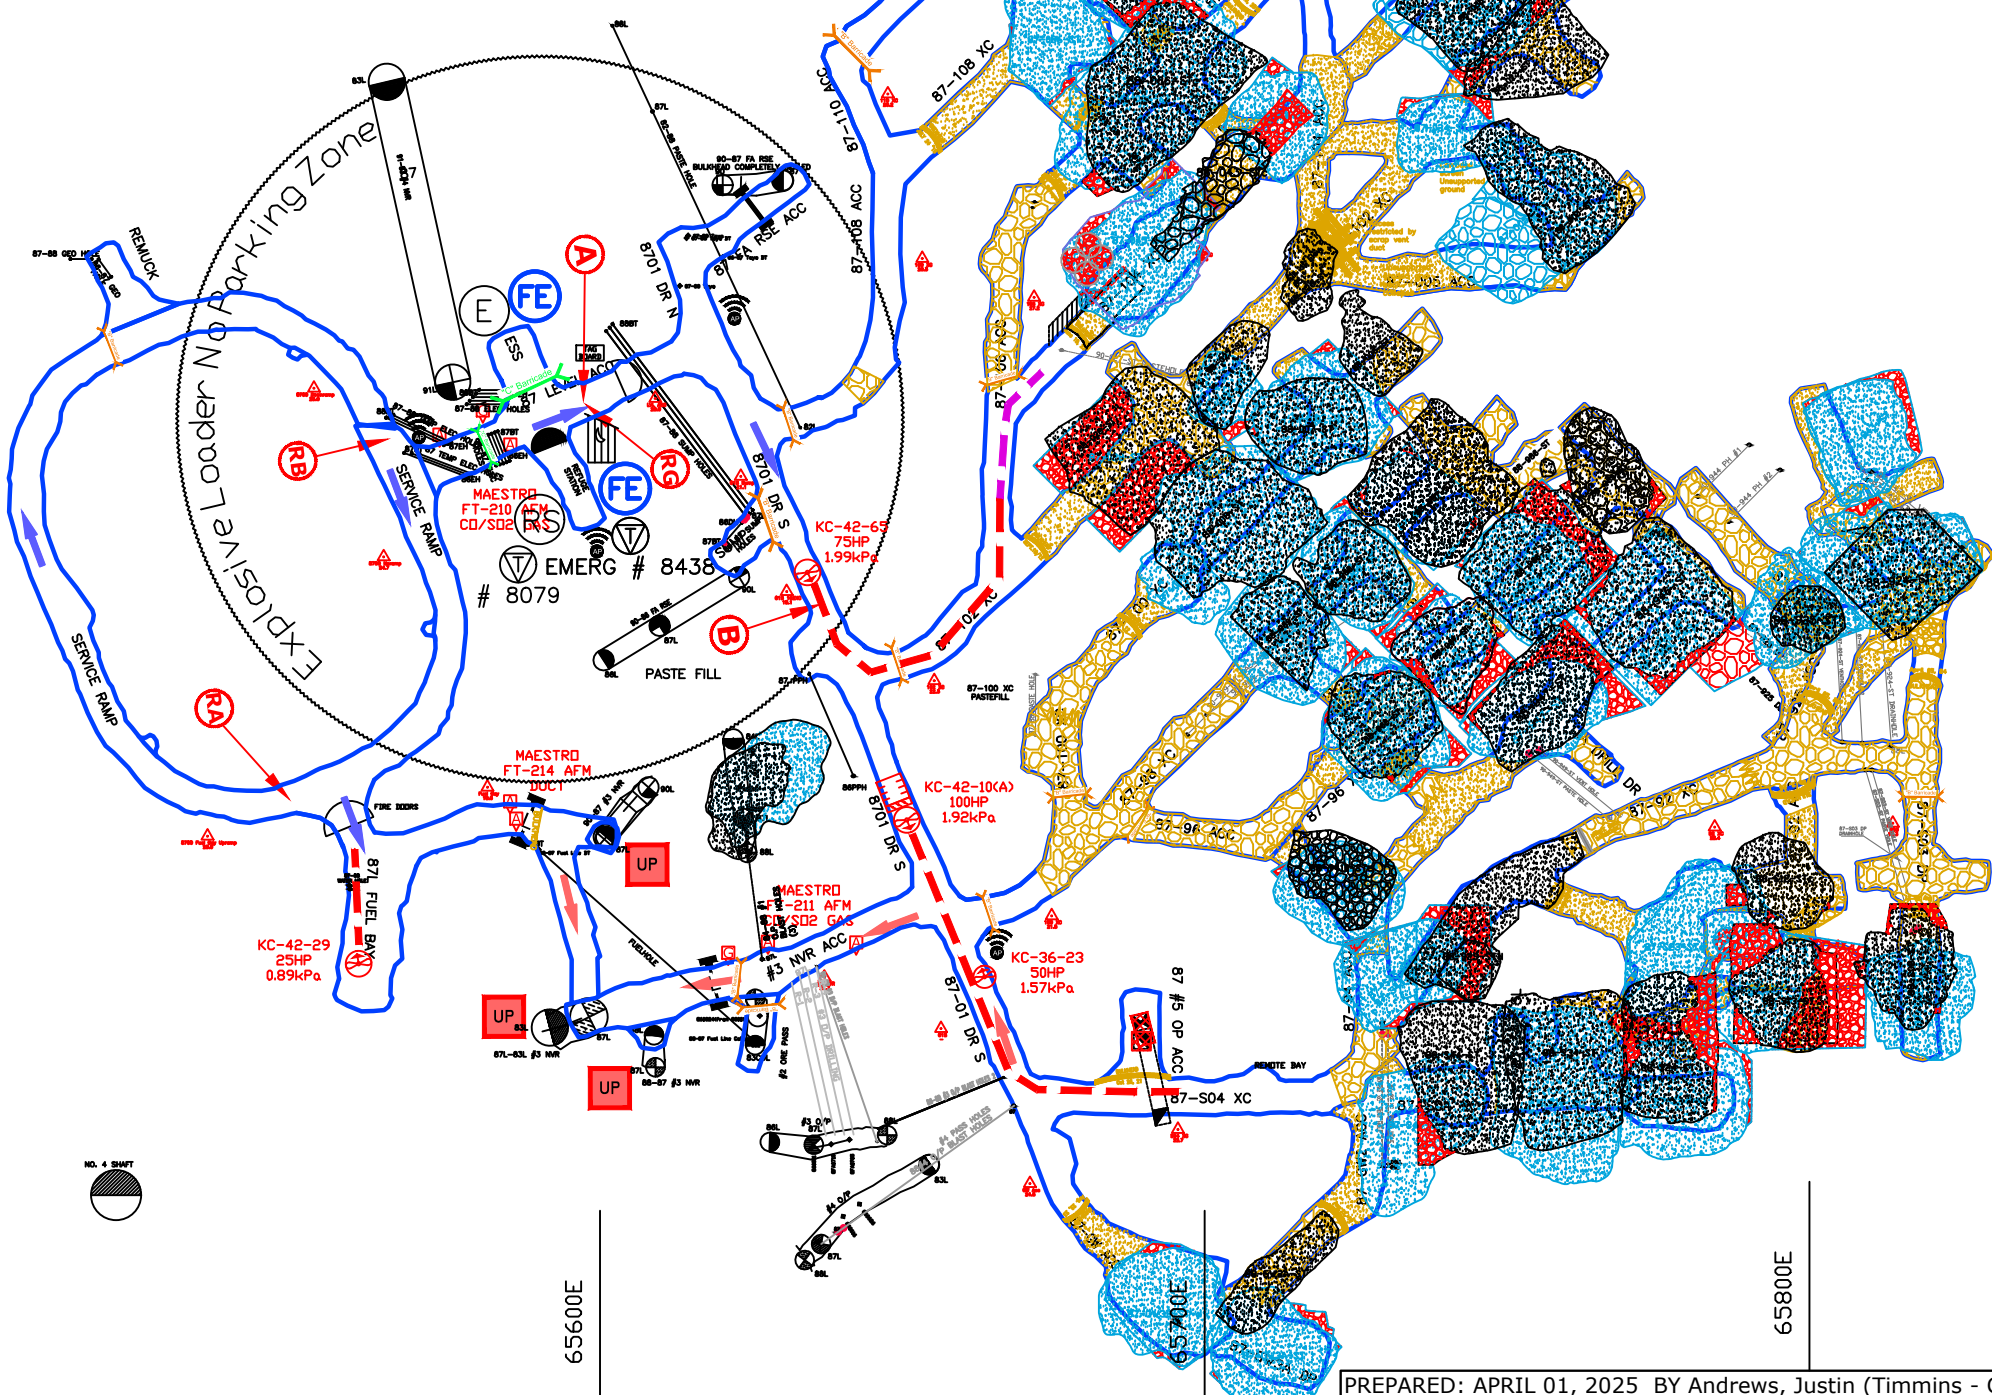

Scale 1:1250



PREPARED: APRIL 01, 2025 BY Andrews, Justin (Timmins - CA)



Kidd Mine

EMERGENCY PLAN



8700

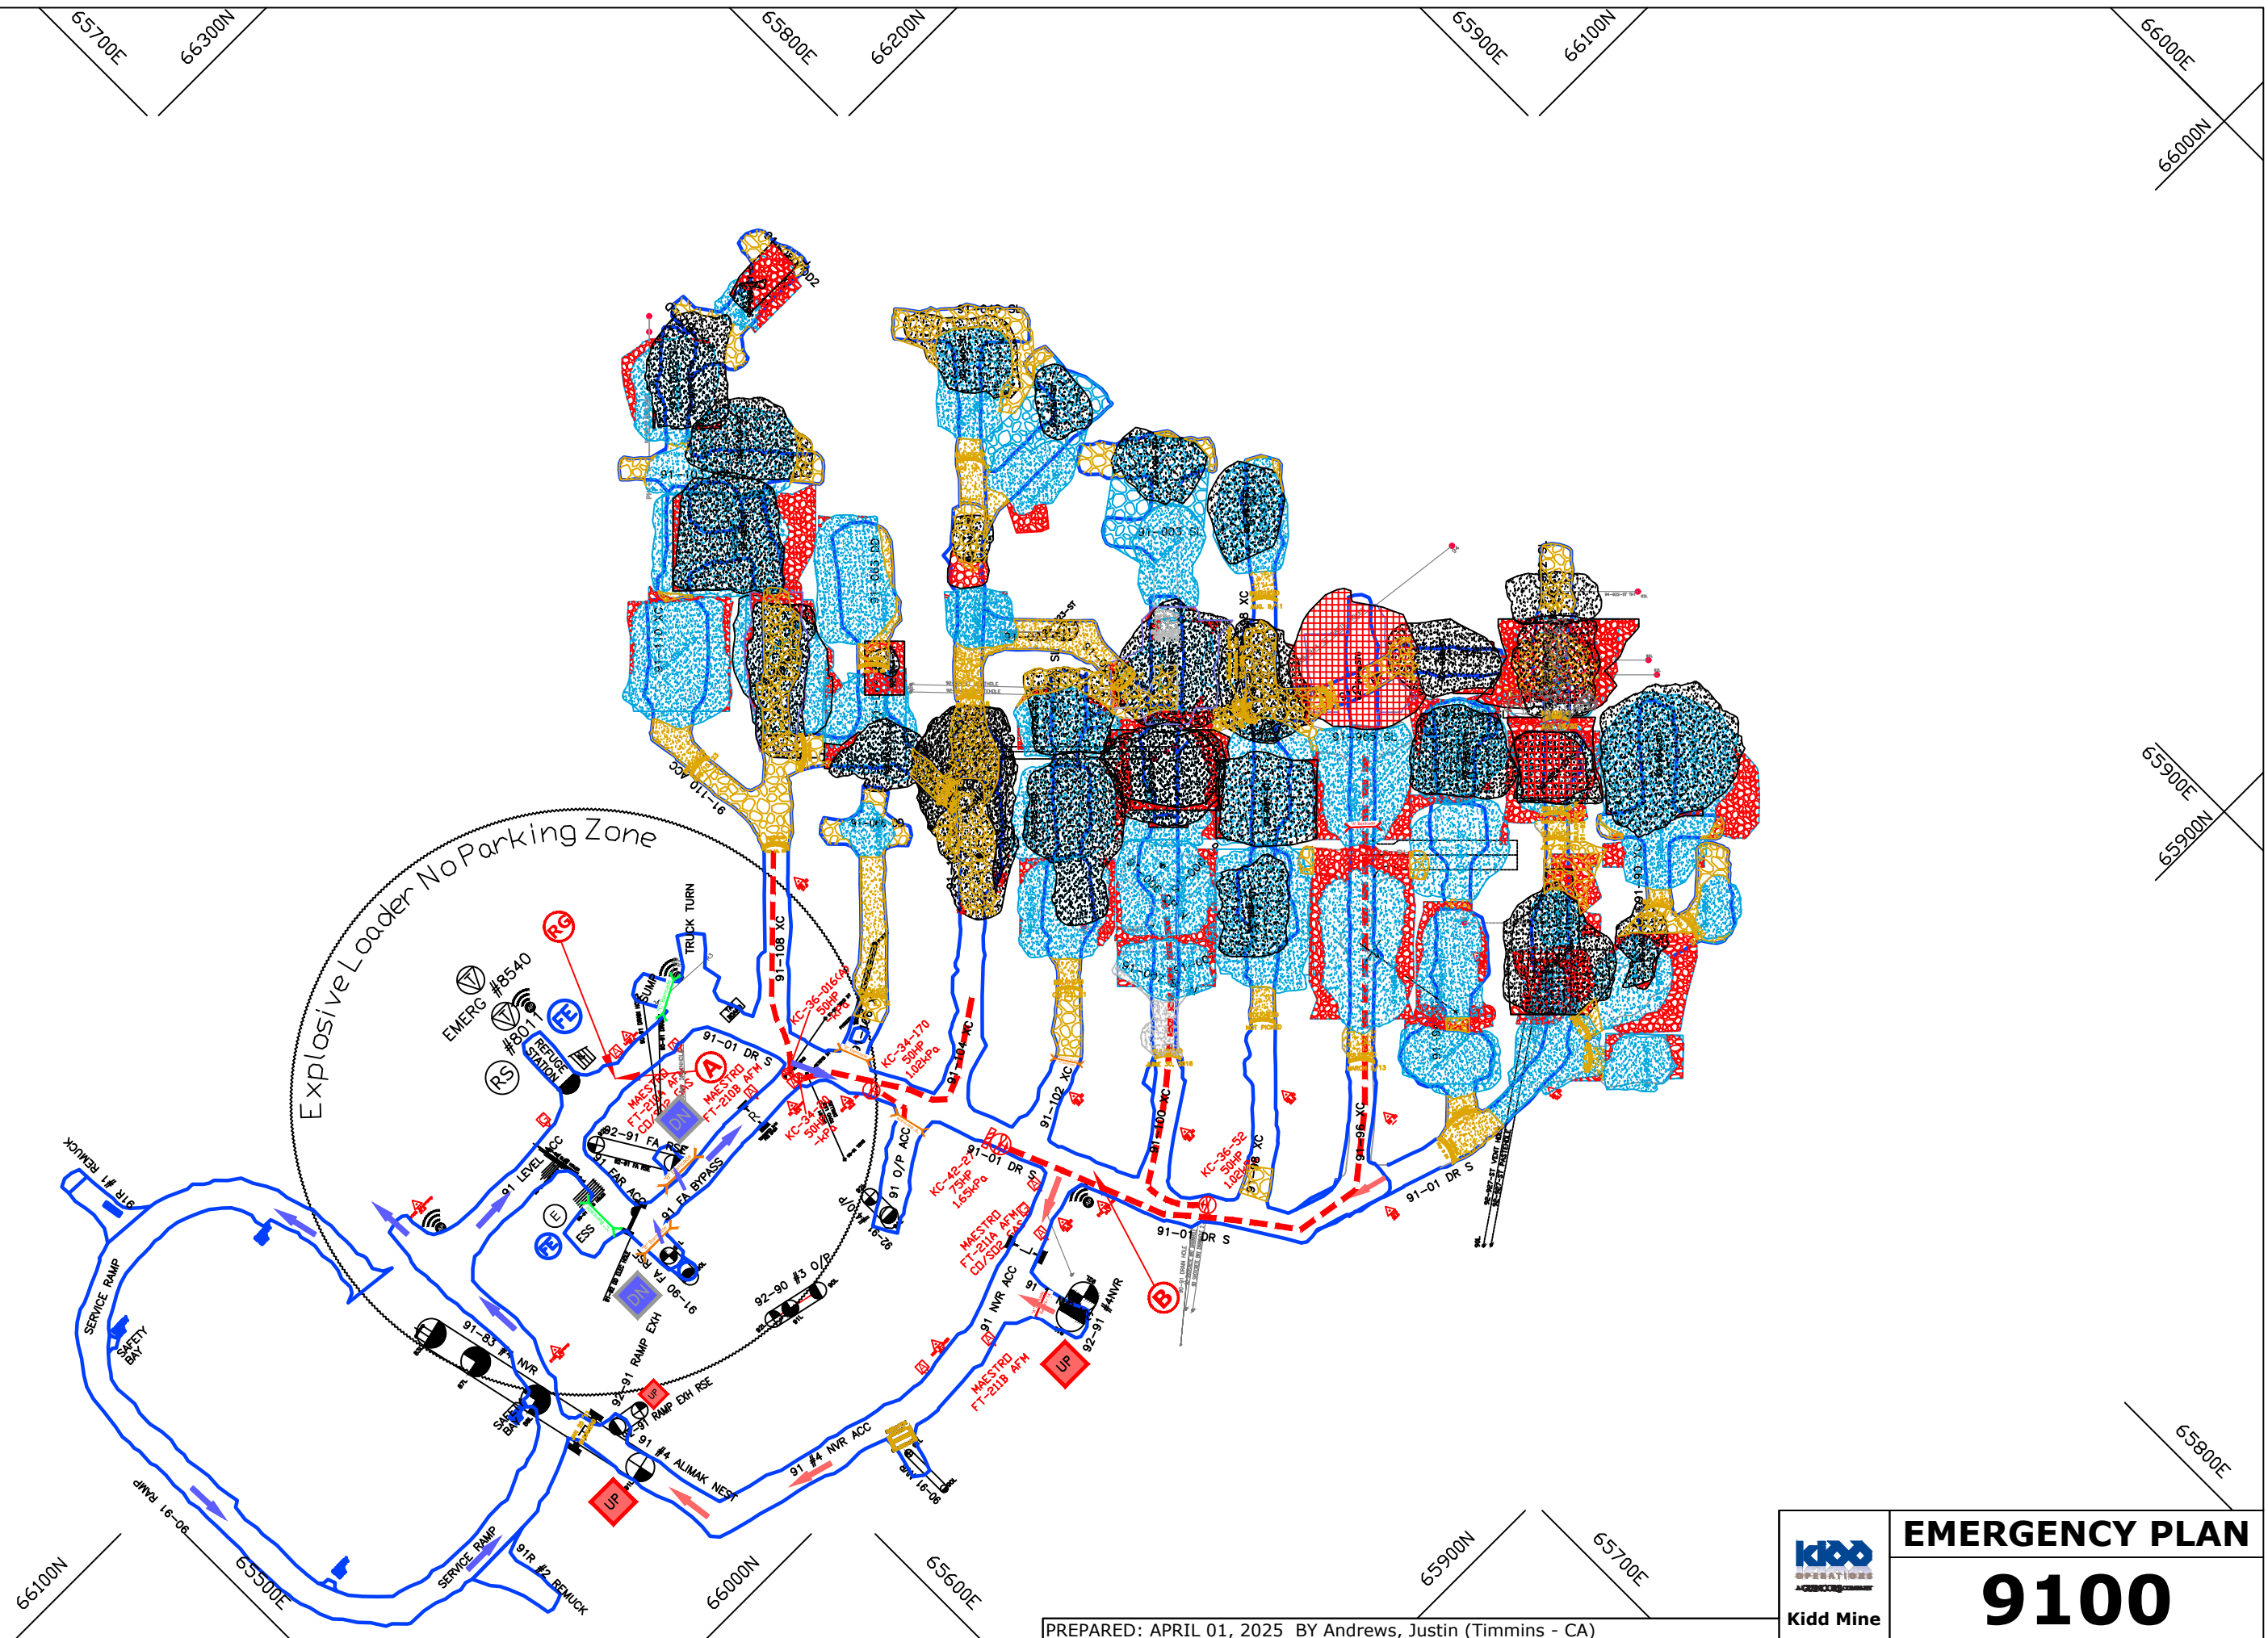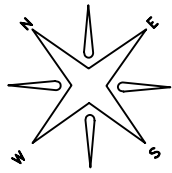


Scale 1:1250

PREPARED: APRIL 01, 2025 BY Andrews, Justin (Timmins - CA)

 Kidd Mine	EMERGENCY PLAN
	9100

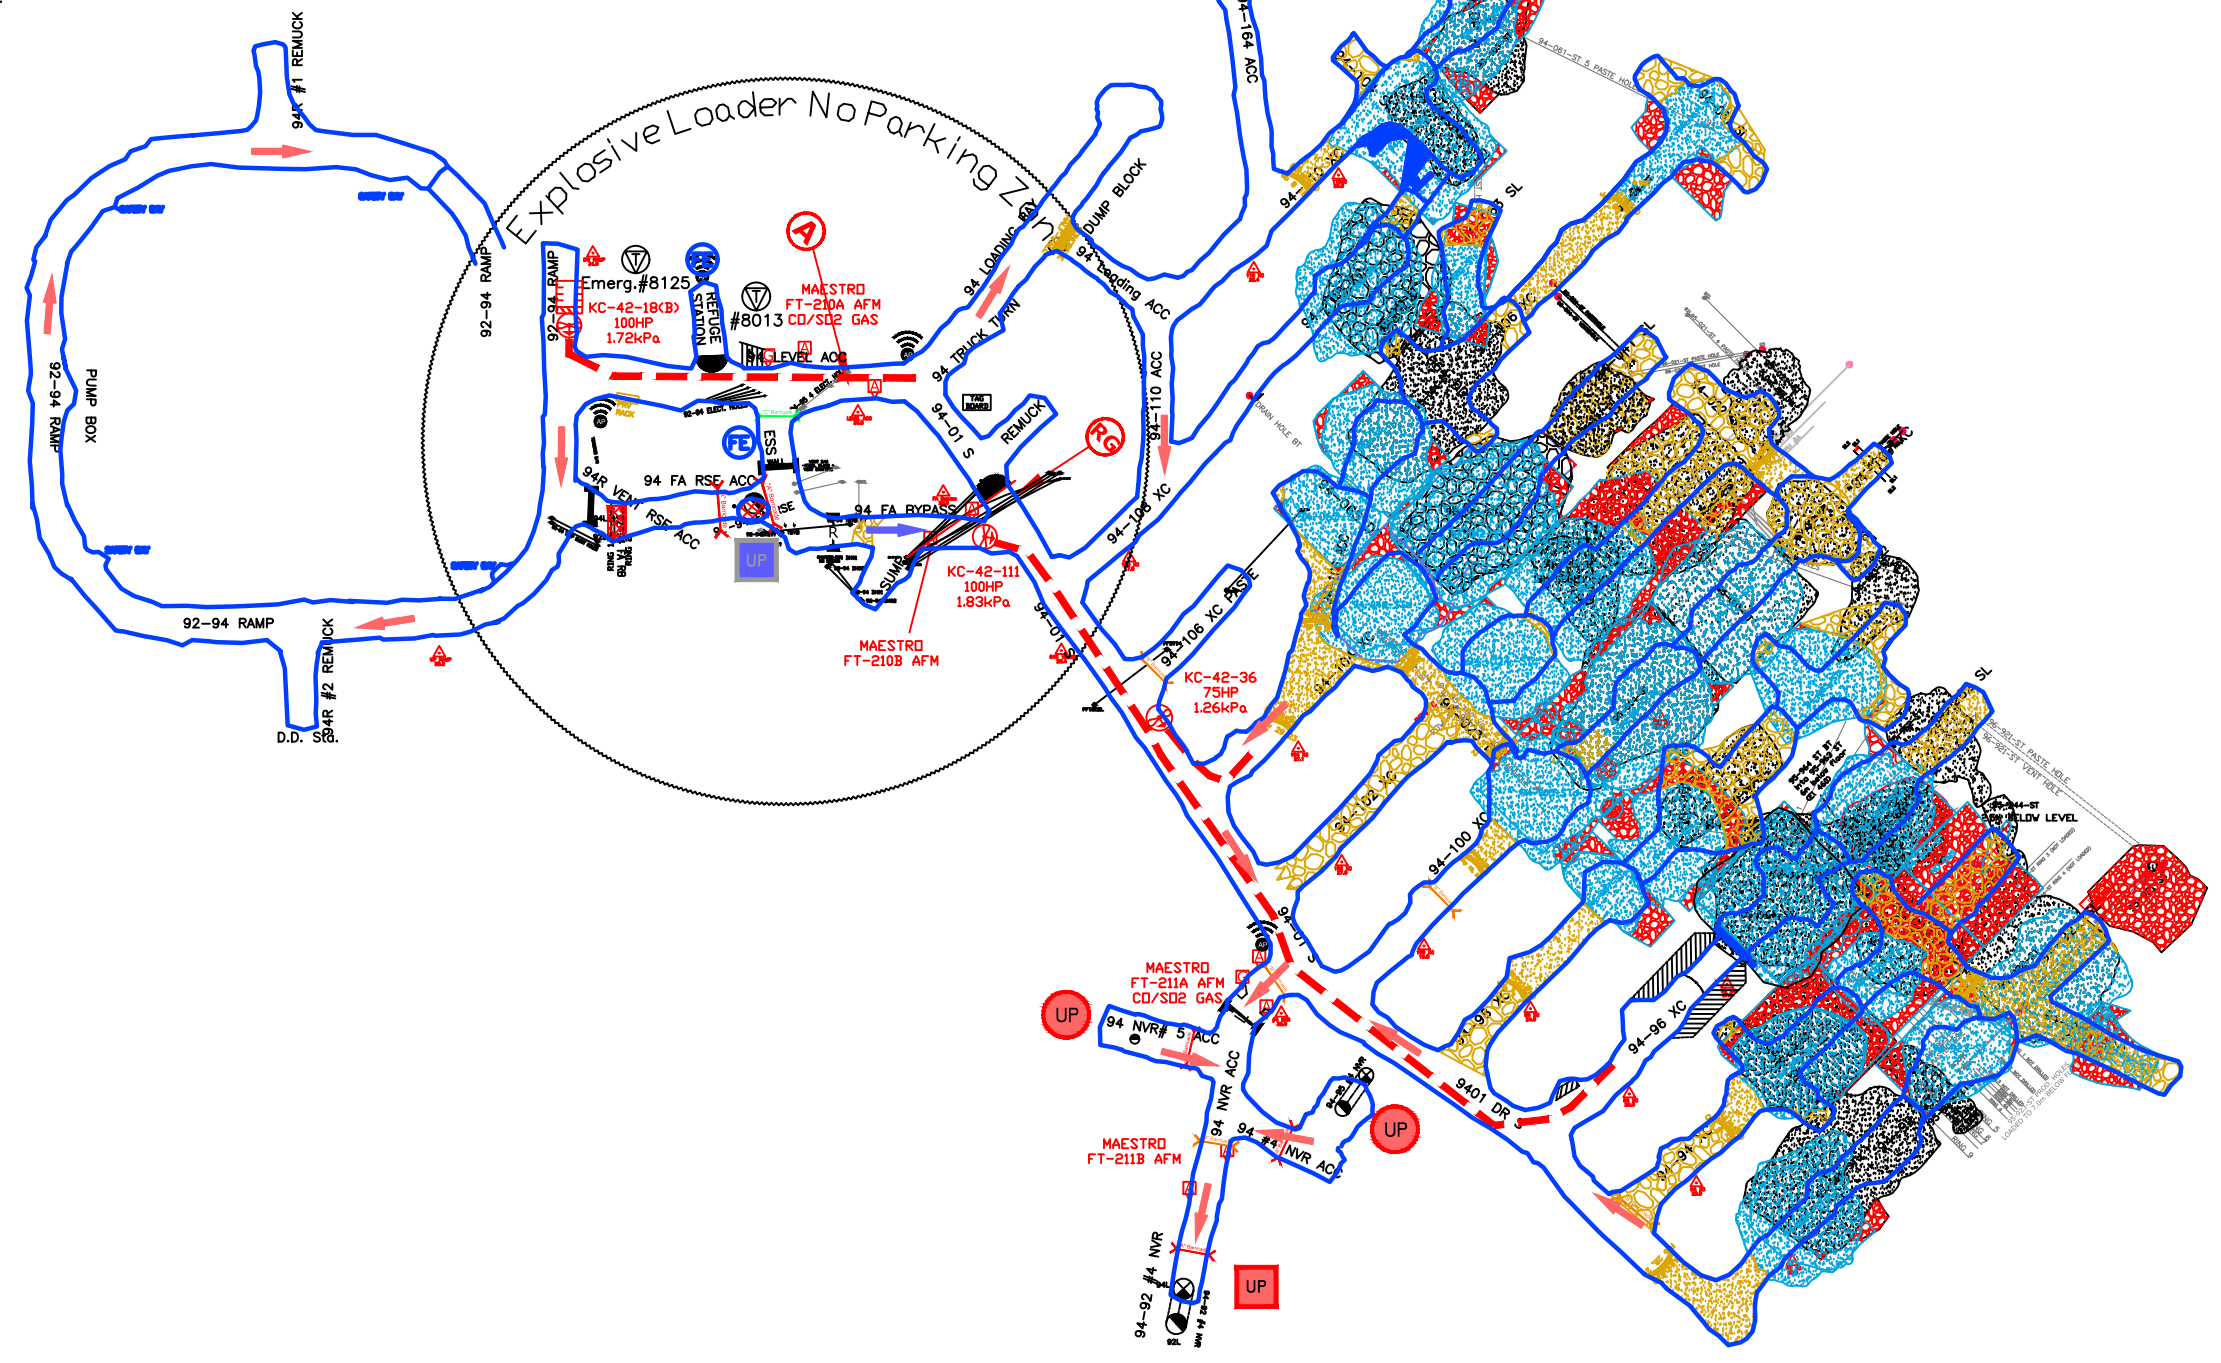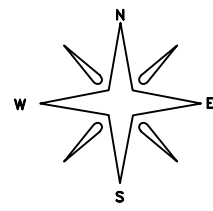


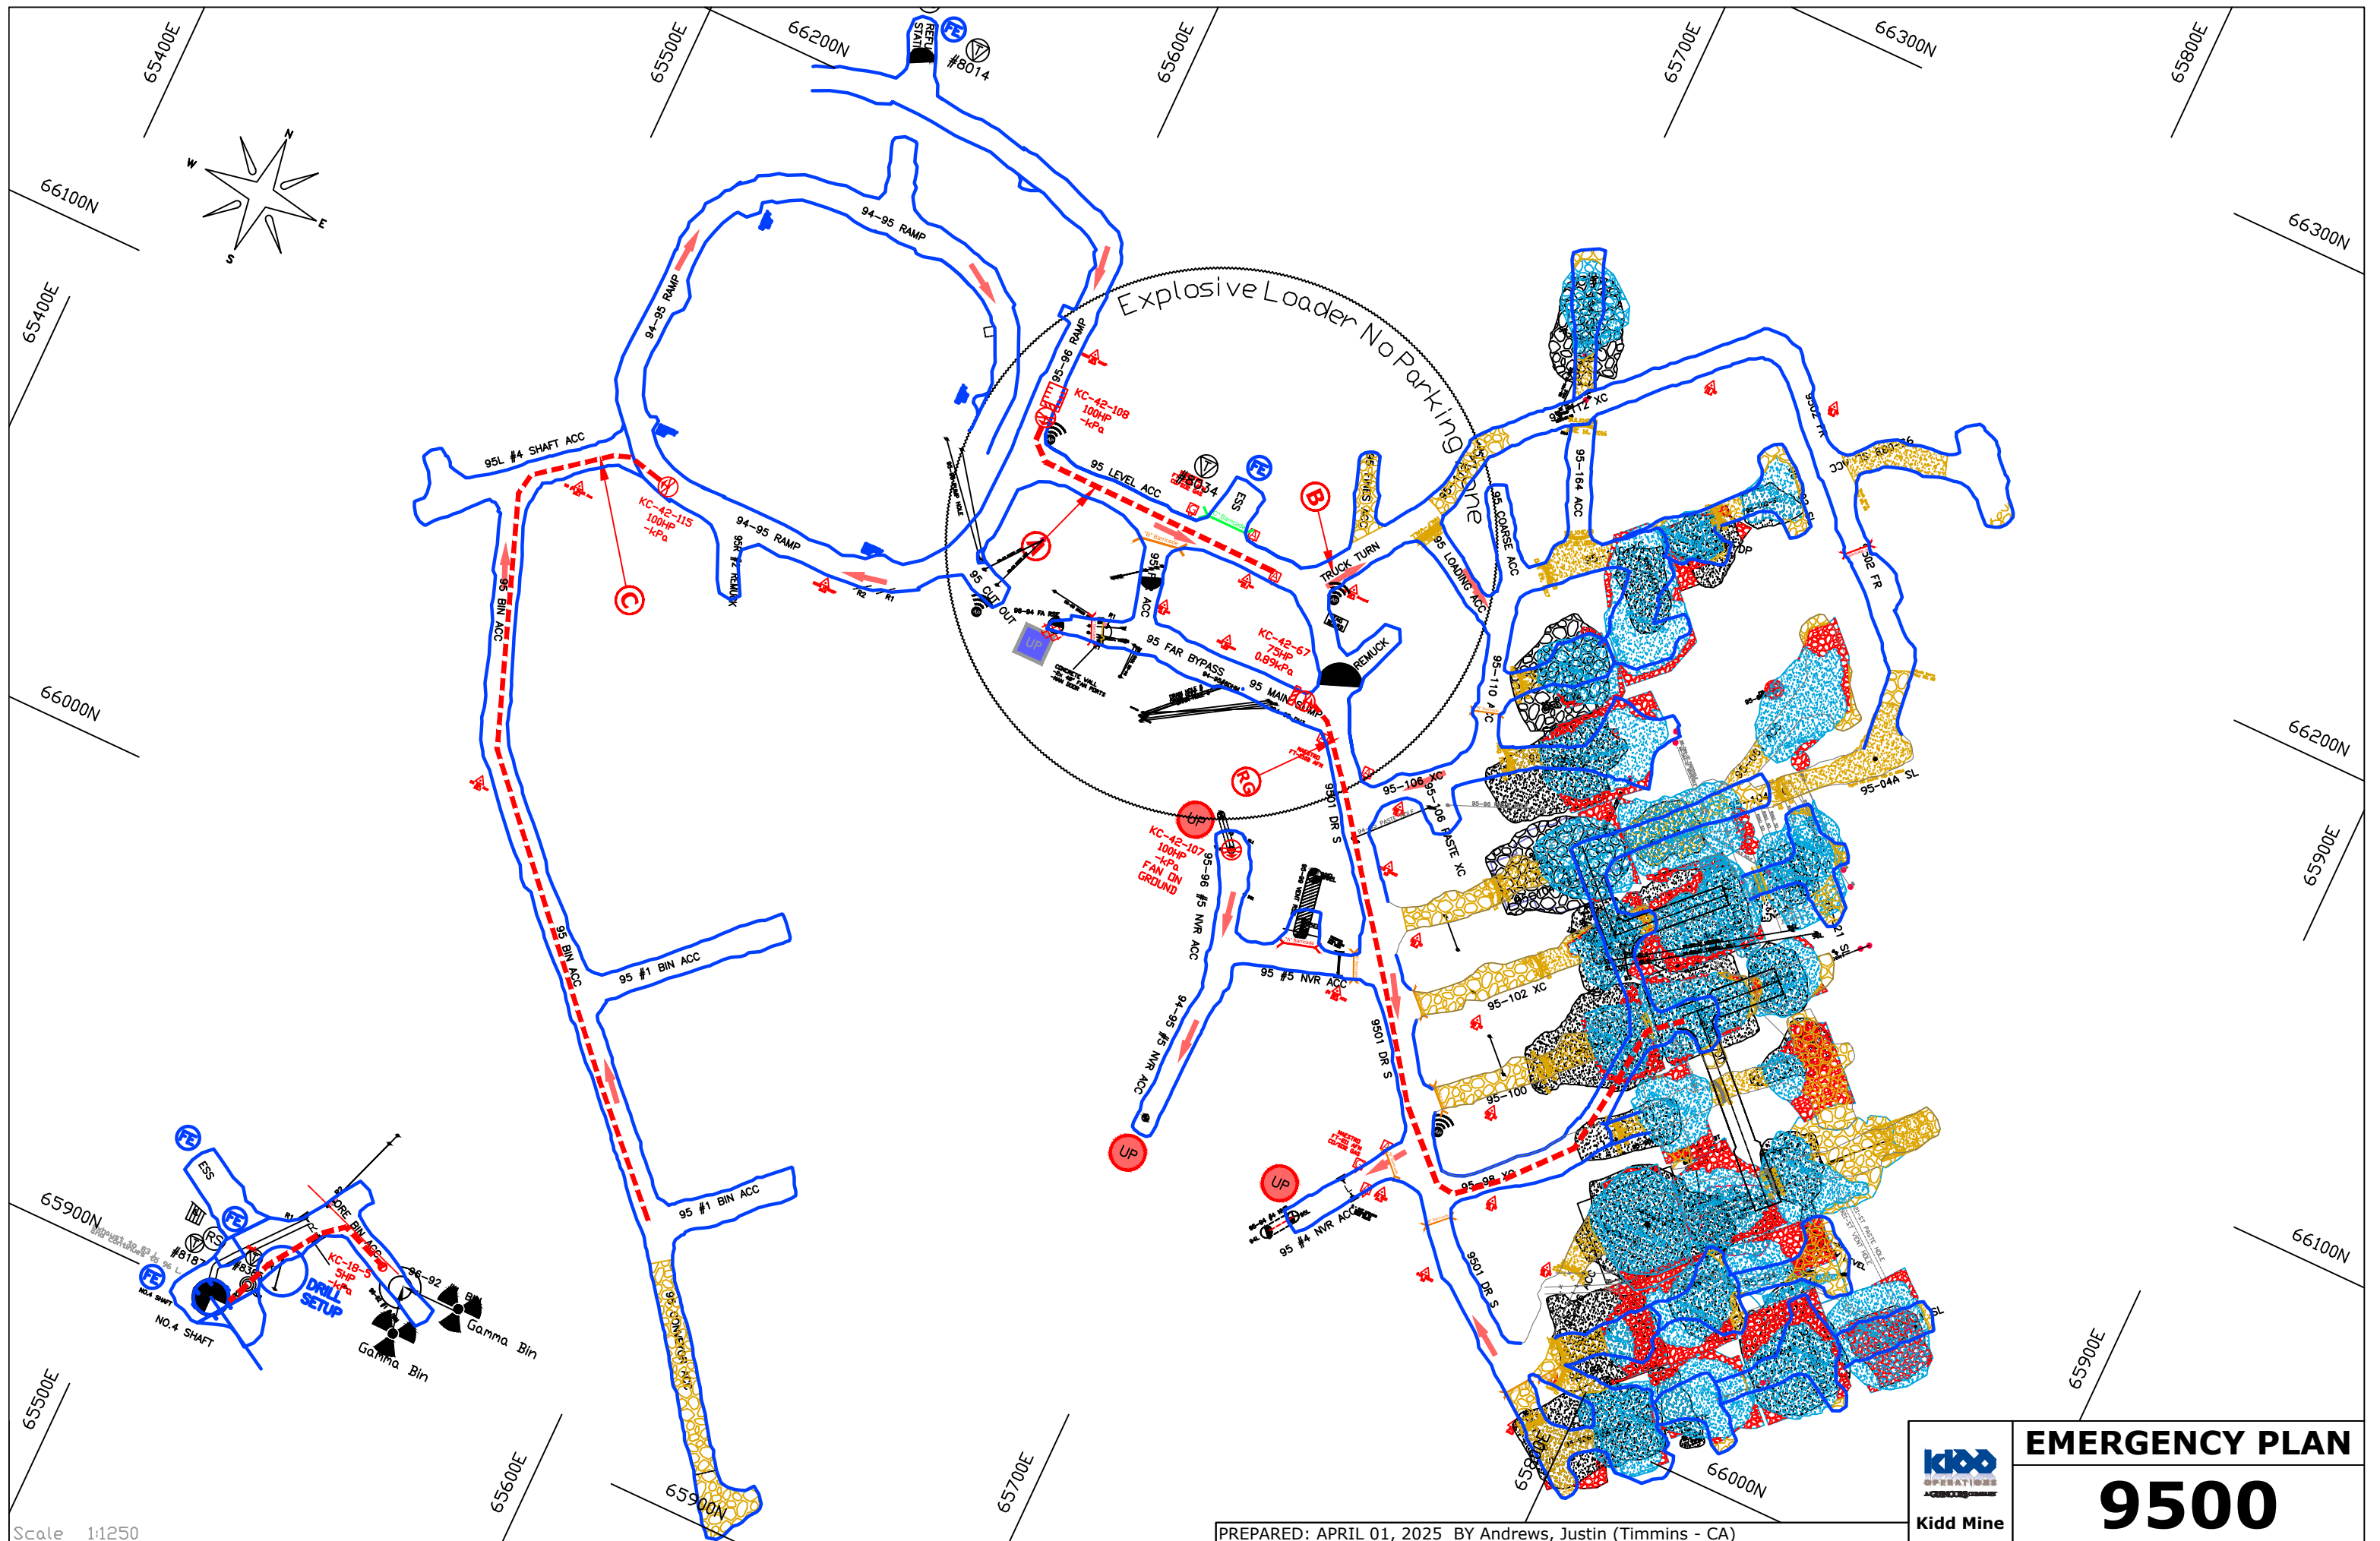


Scale 1:1250

PREPARED: APRIL 01, 2025 BY Andrews, Justin (Timmins - CA)

 Kidd Mine	EMERGENCY PLAN
	9500

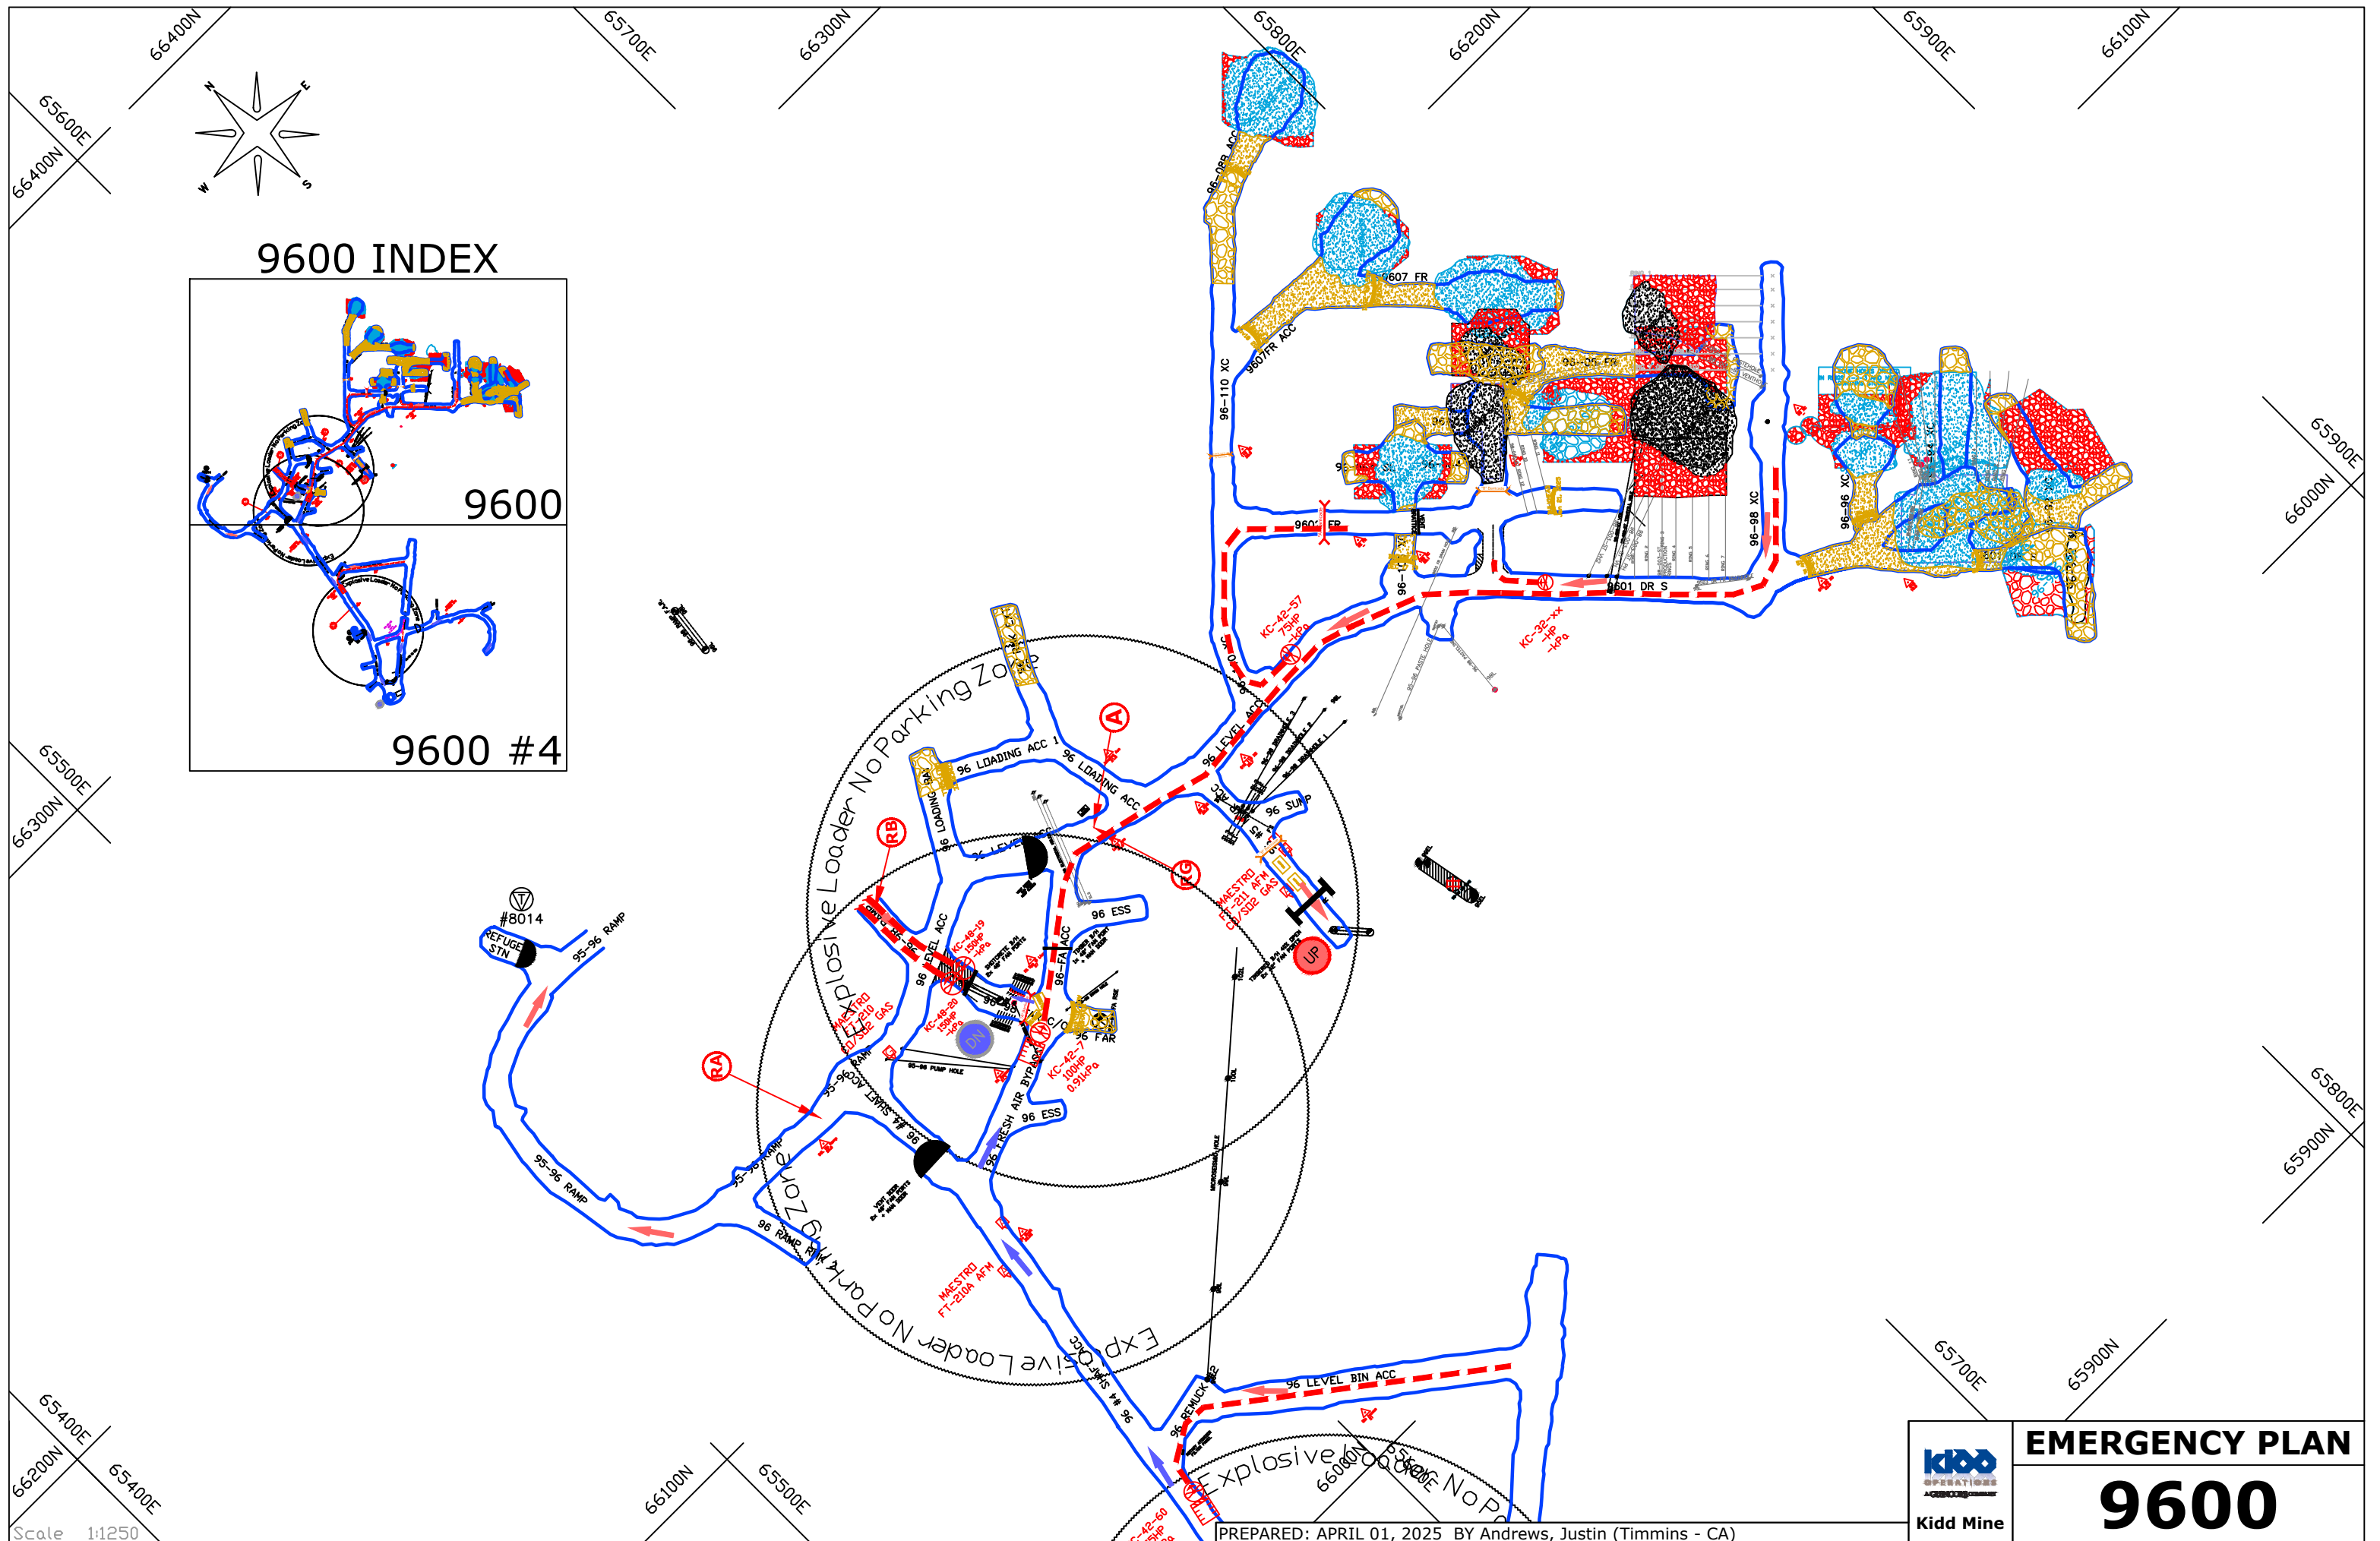



9600 INDEX

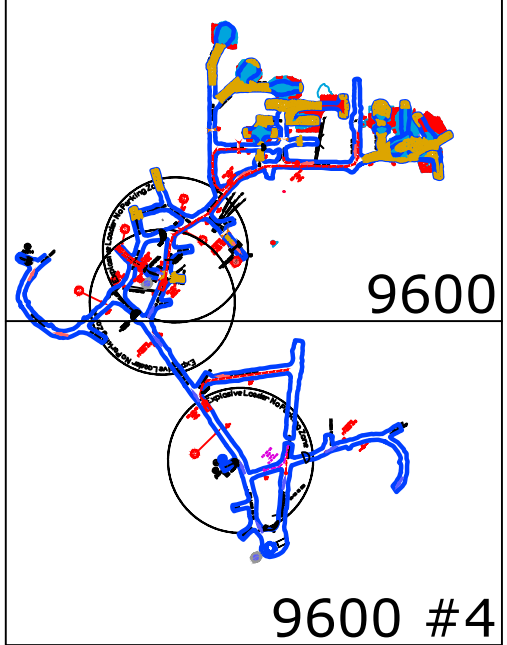



Scale 1:1250


PREPARED: APRIL 01, 2025 BY Andrews, Justin (Timmins - CA)

 Kidd Mine	EMERGENCY PLAN
	9600

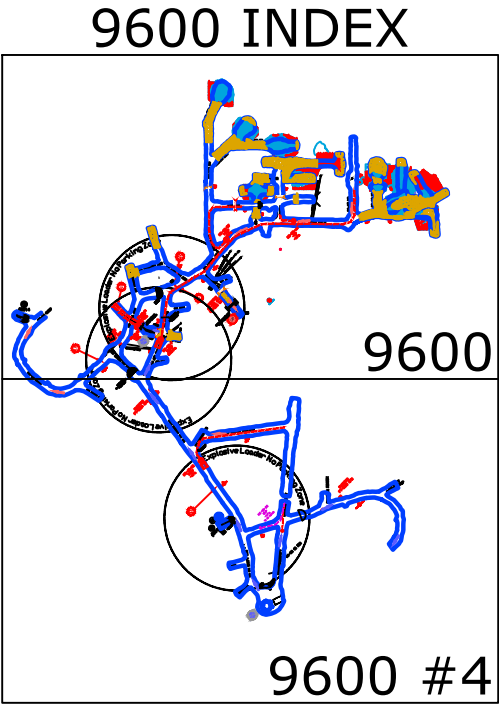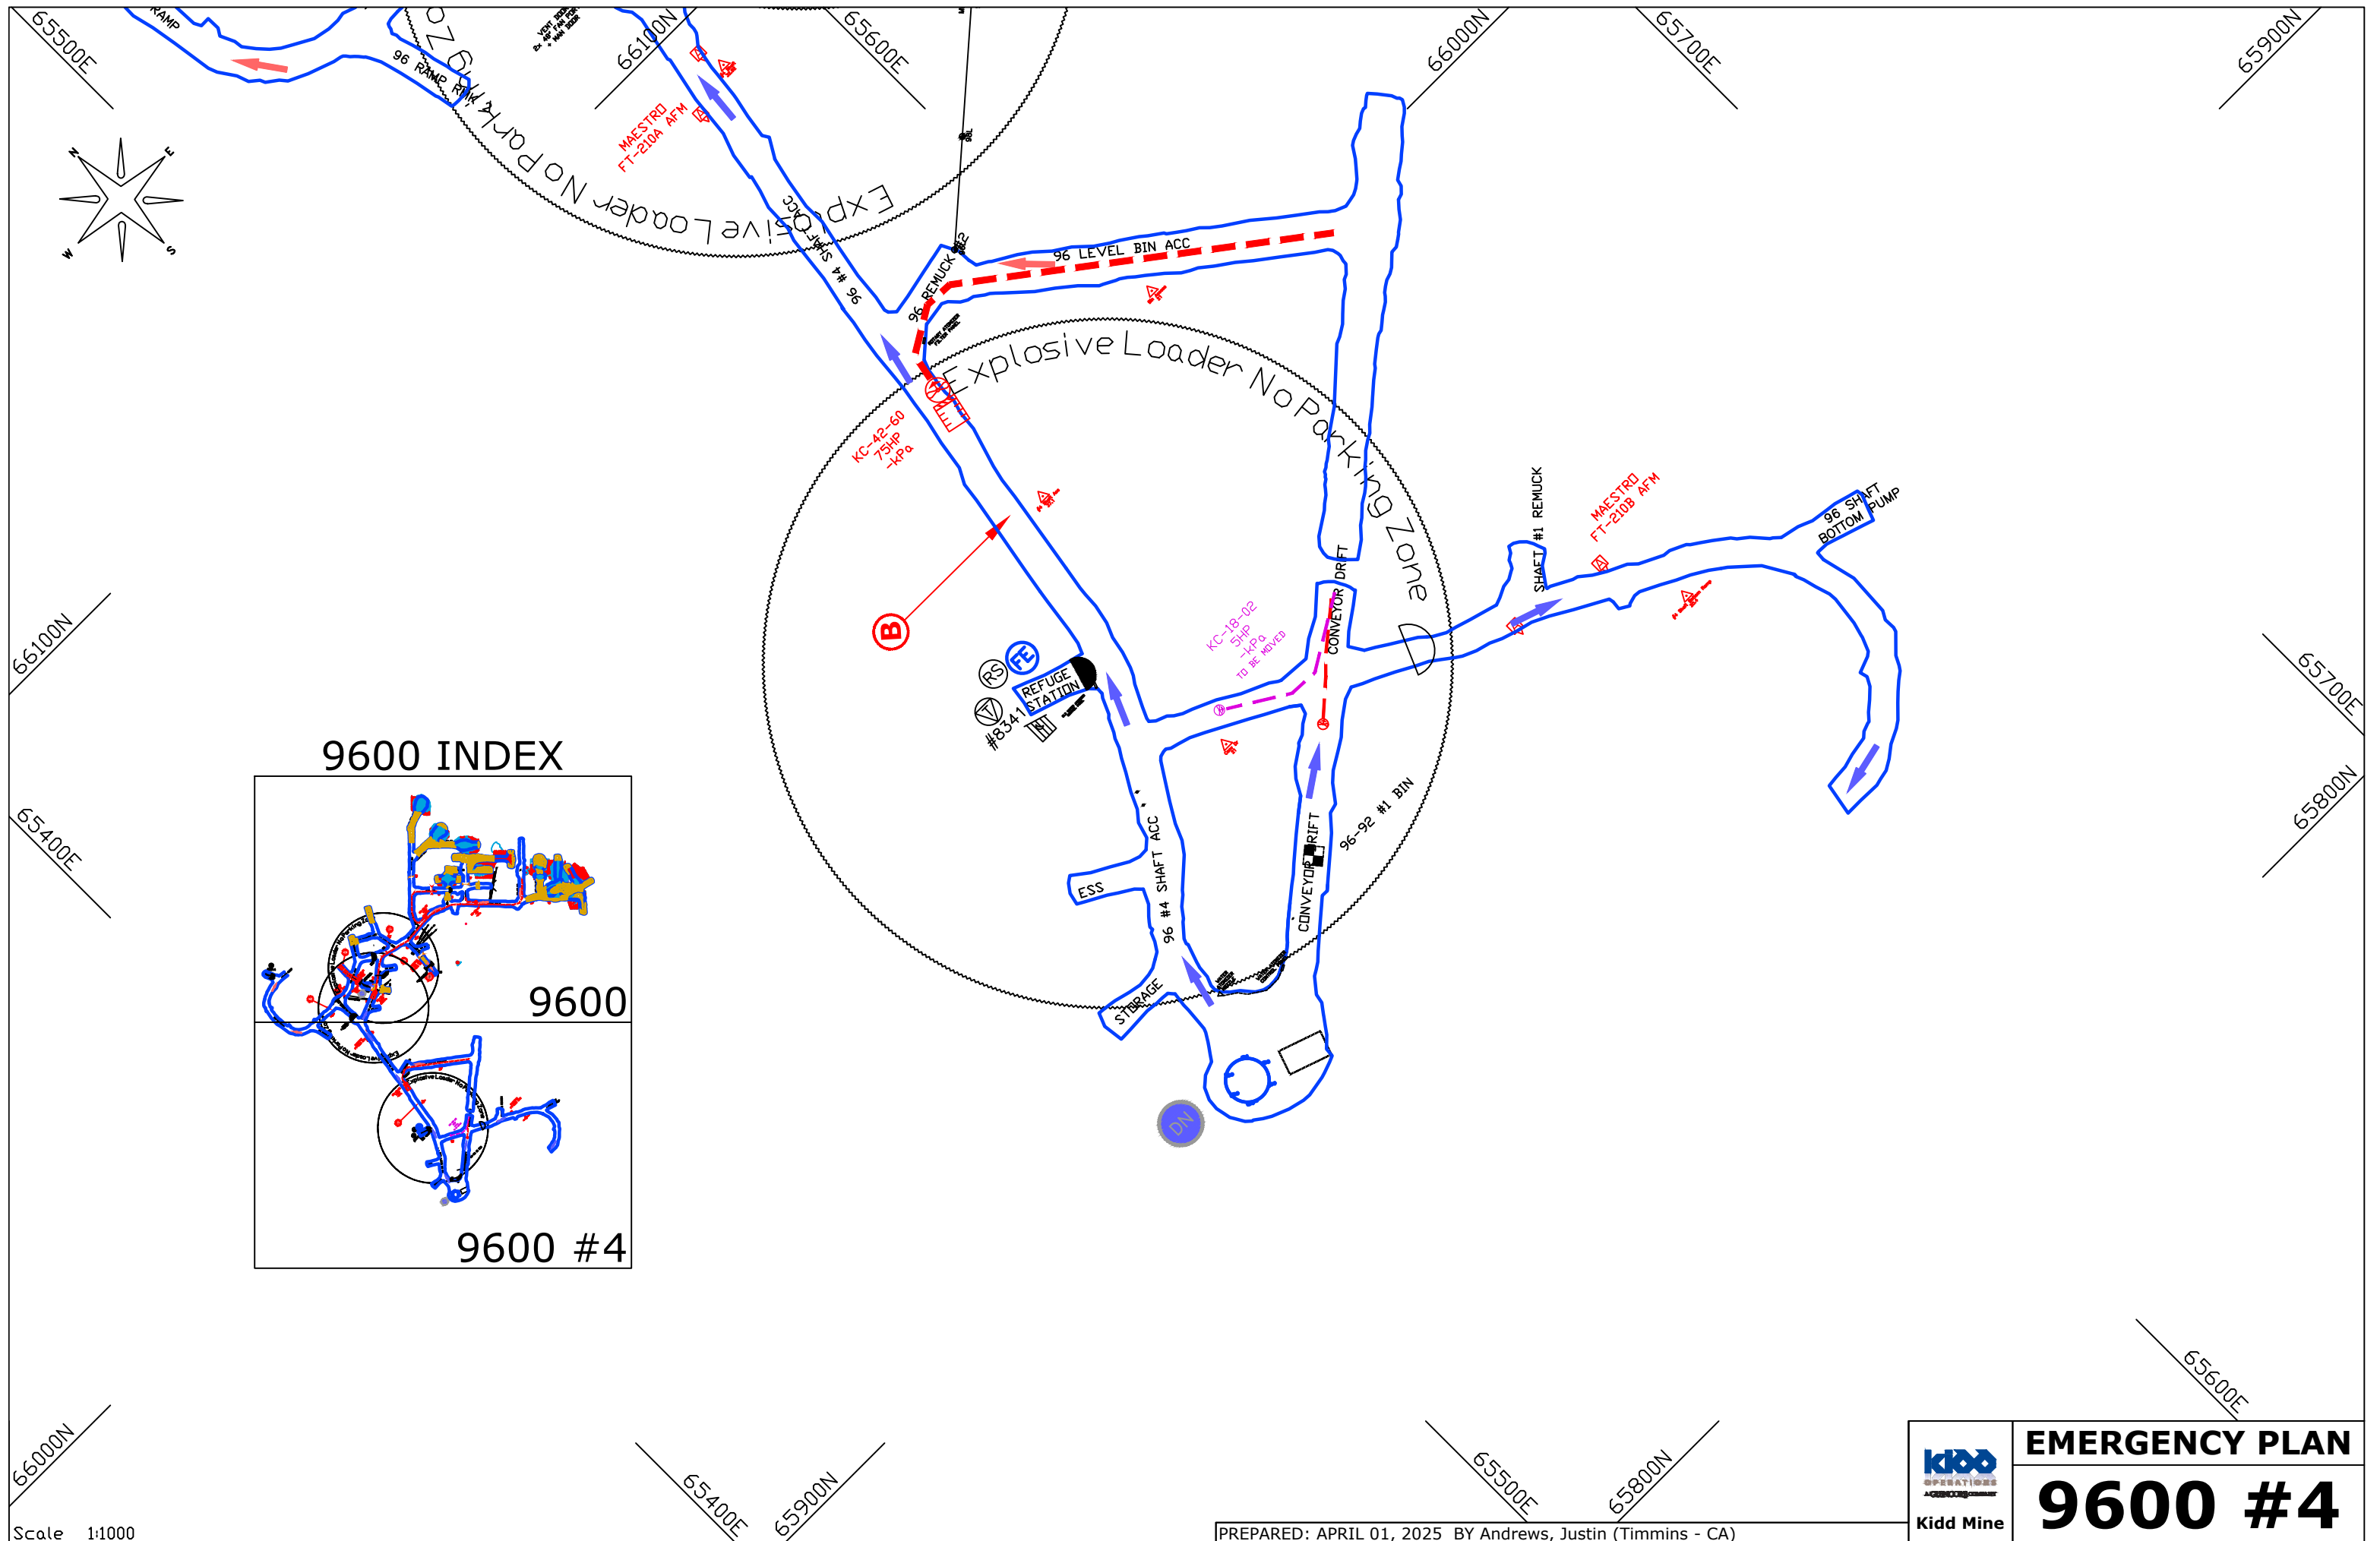

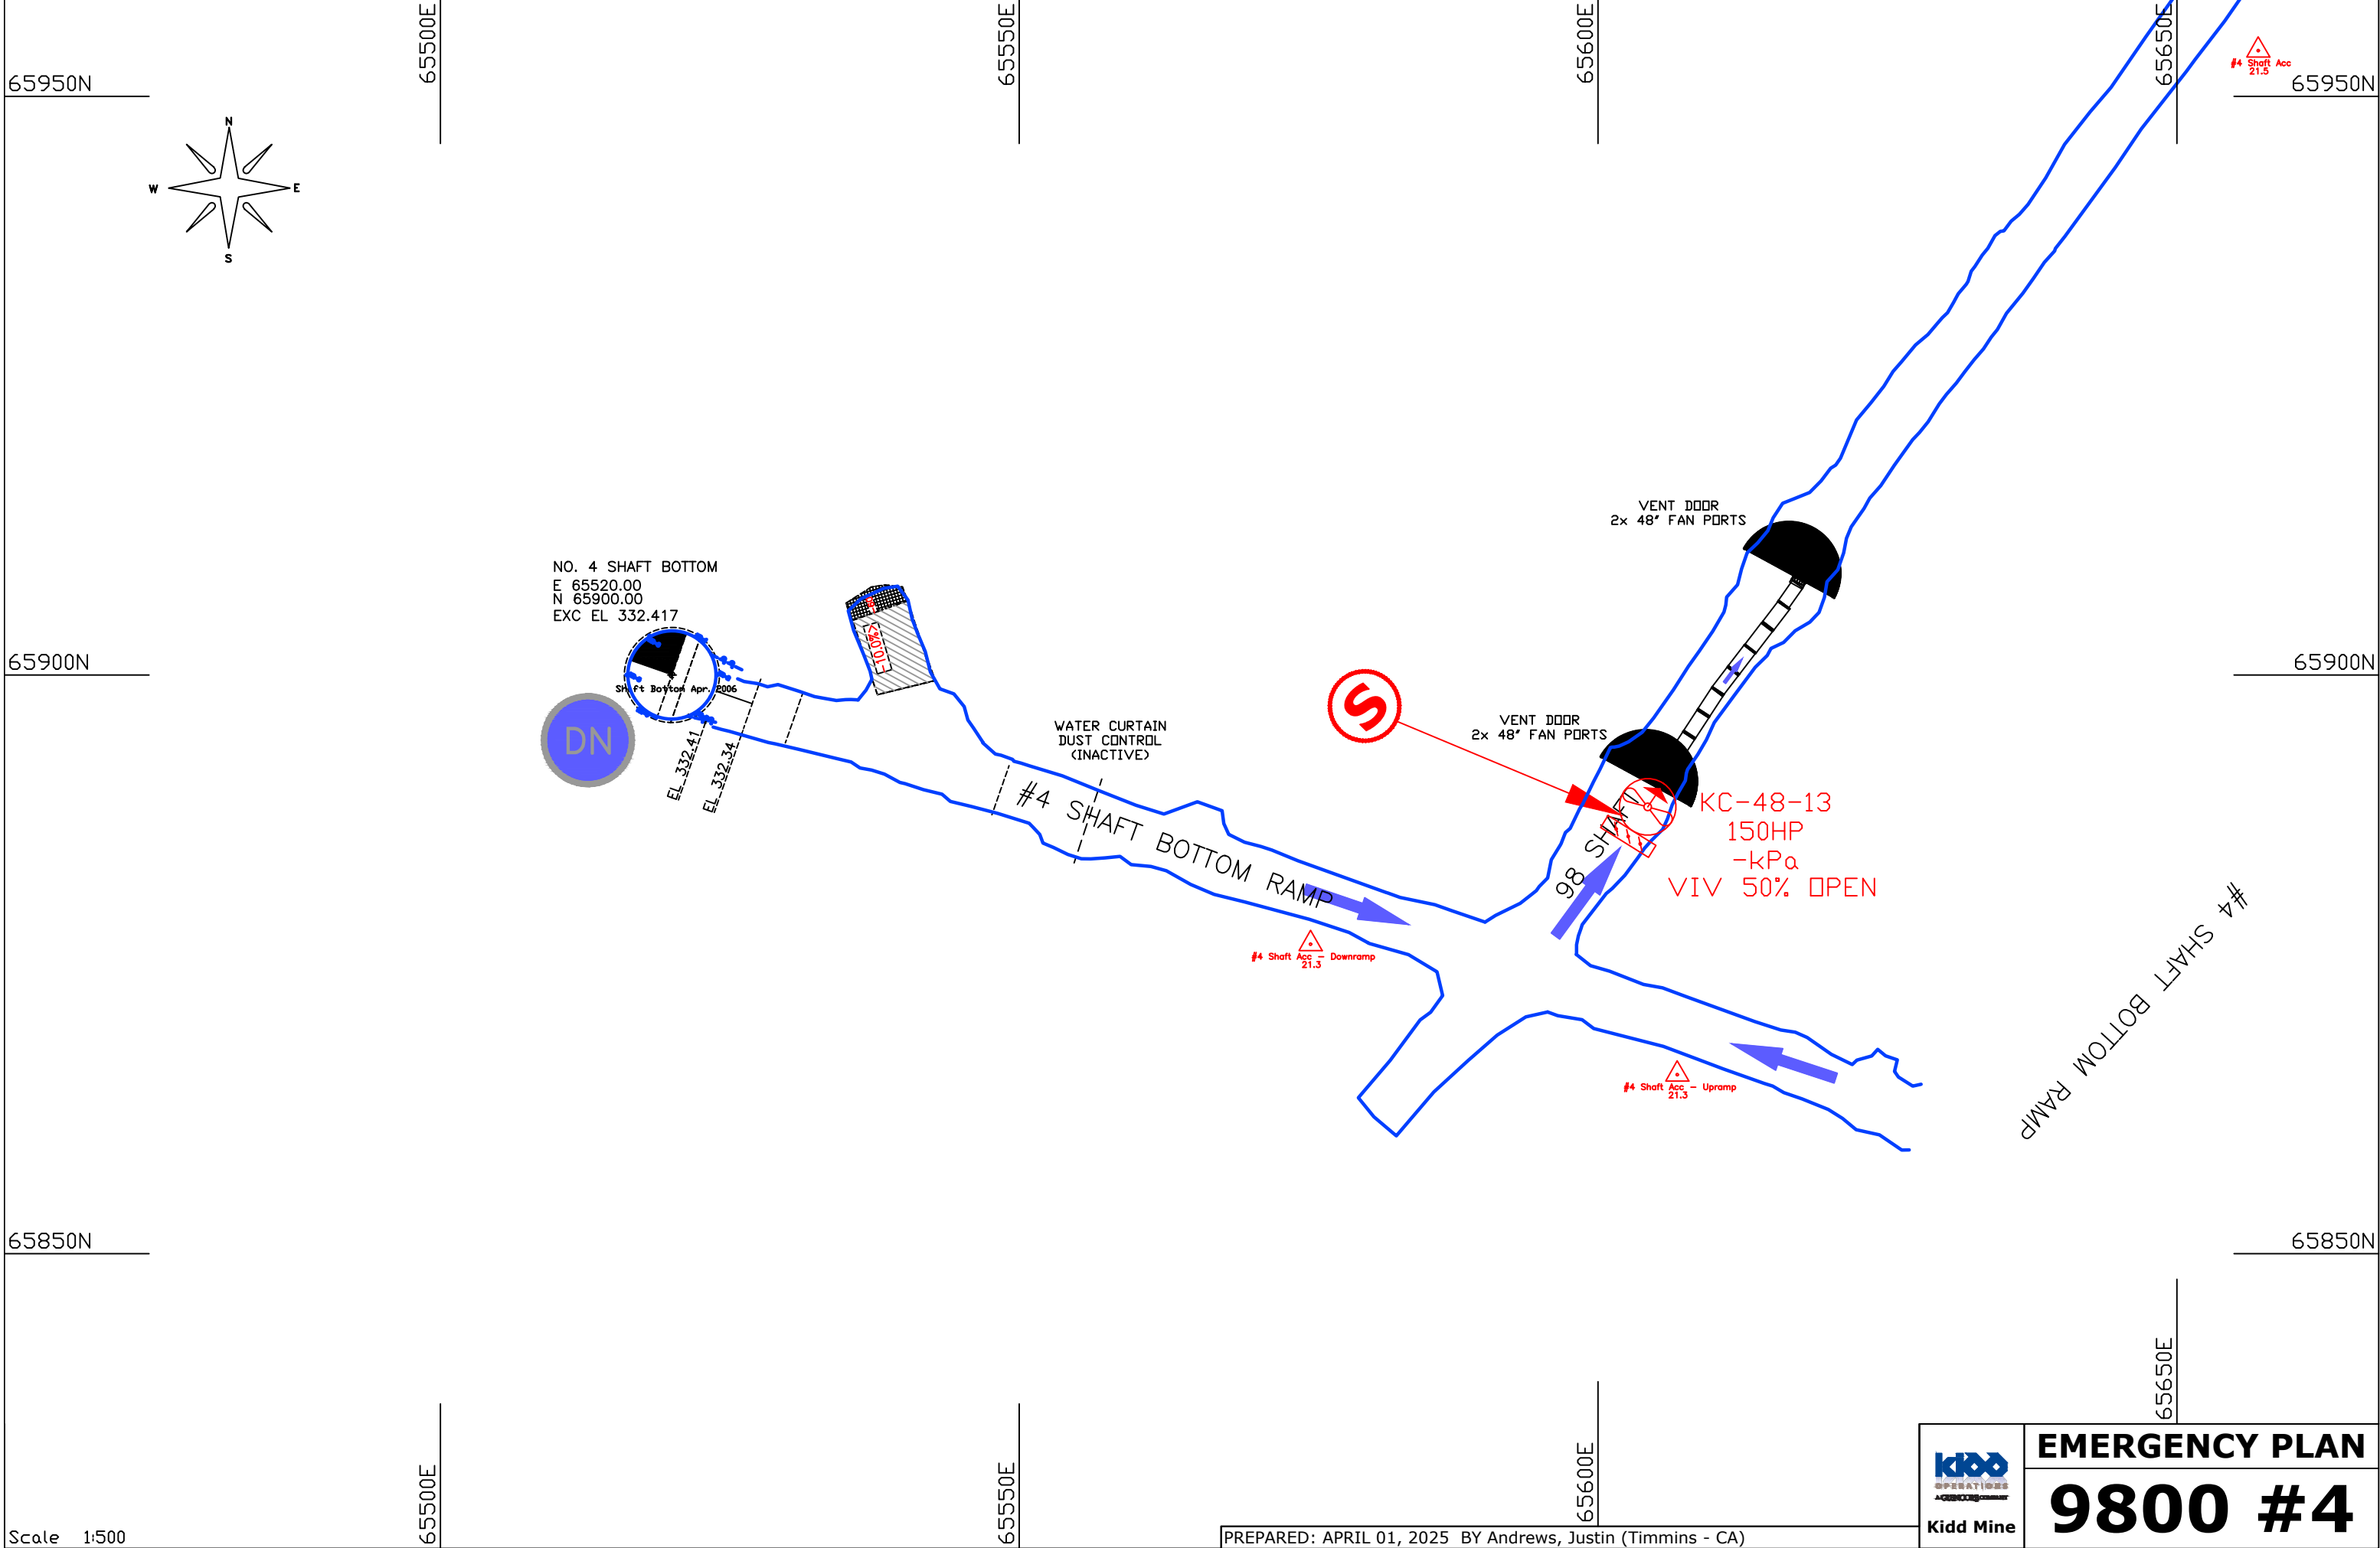

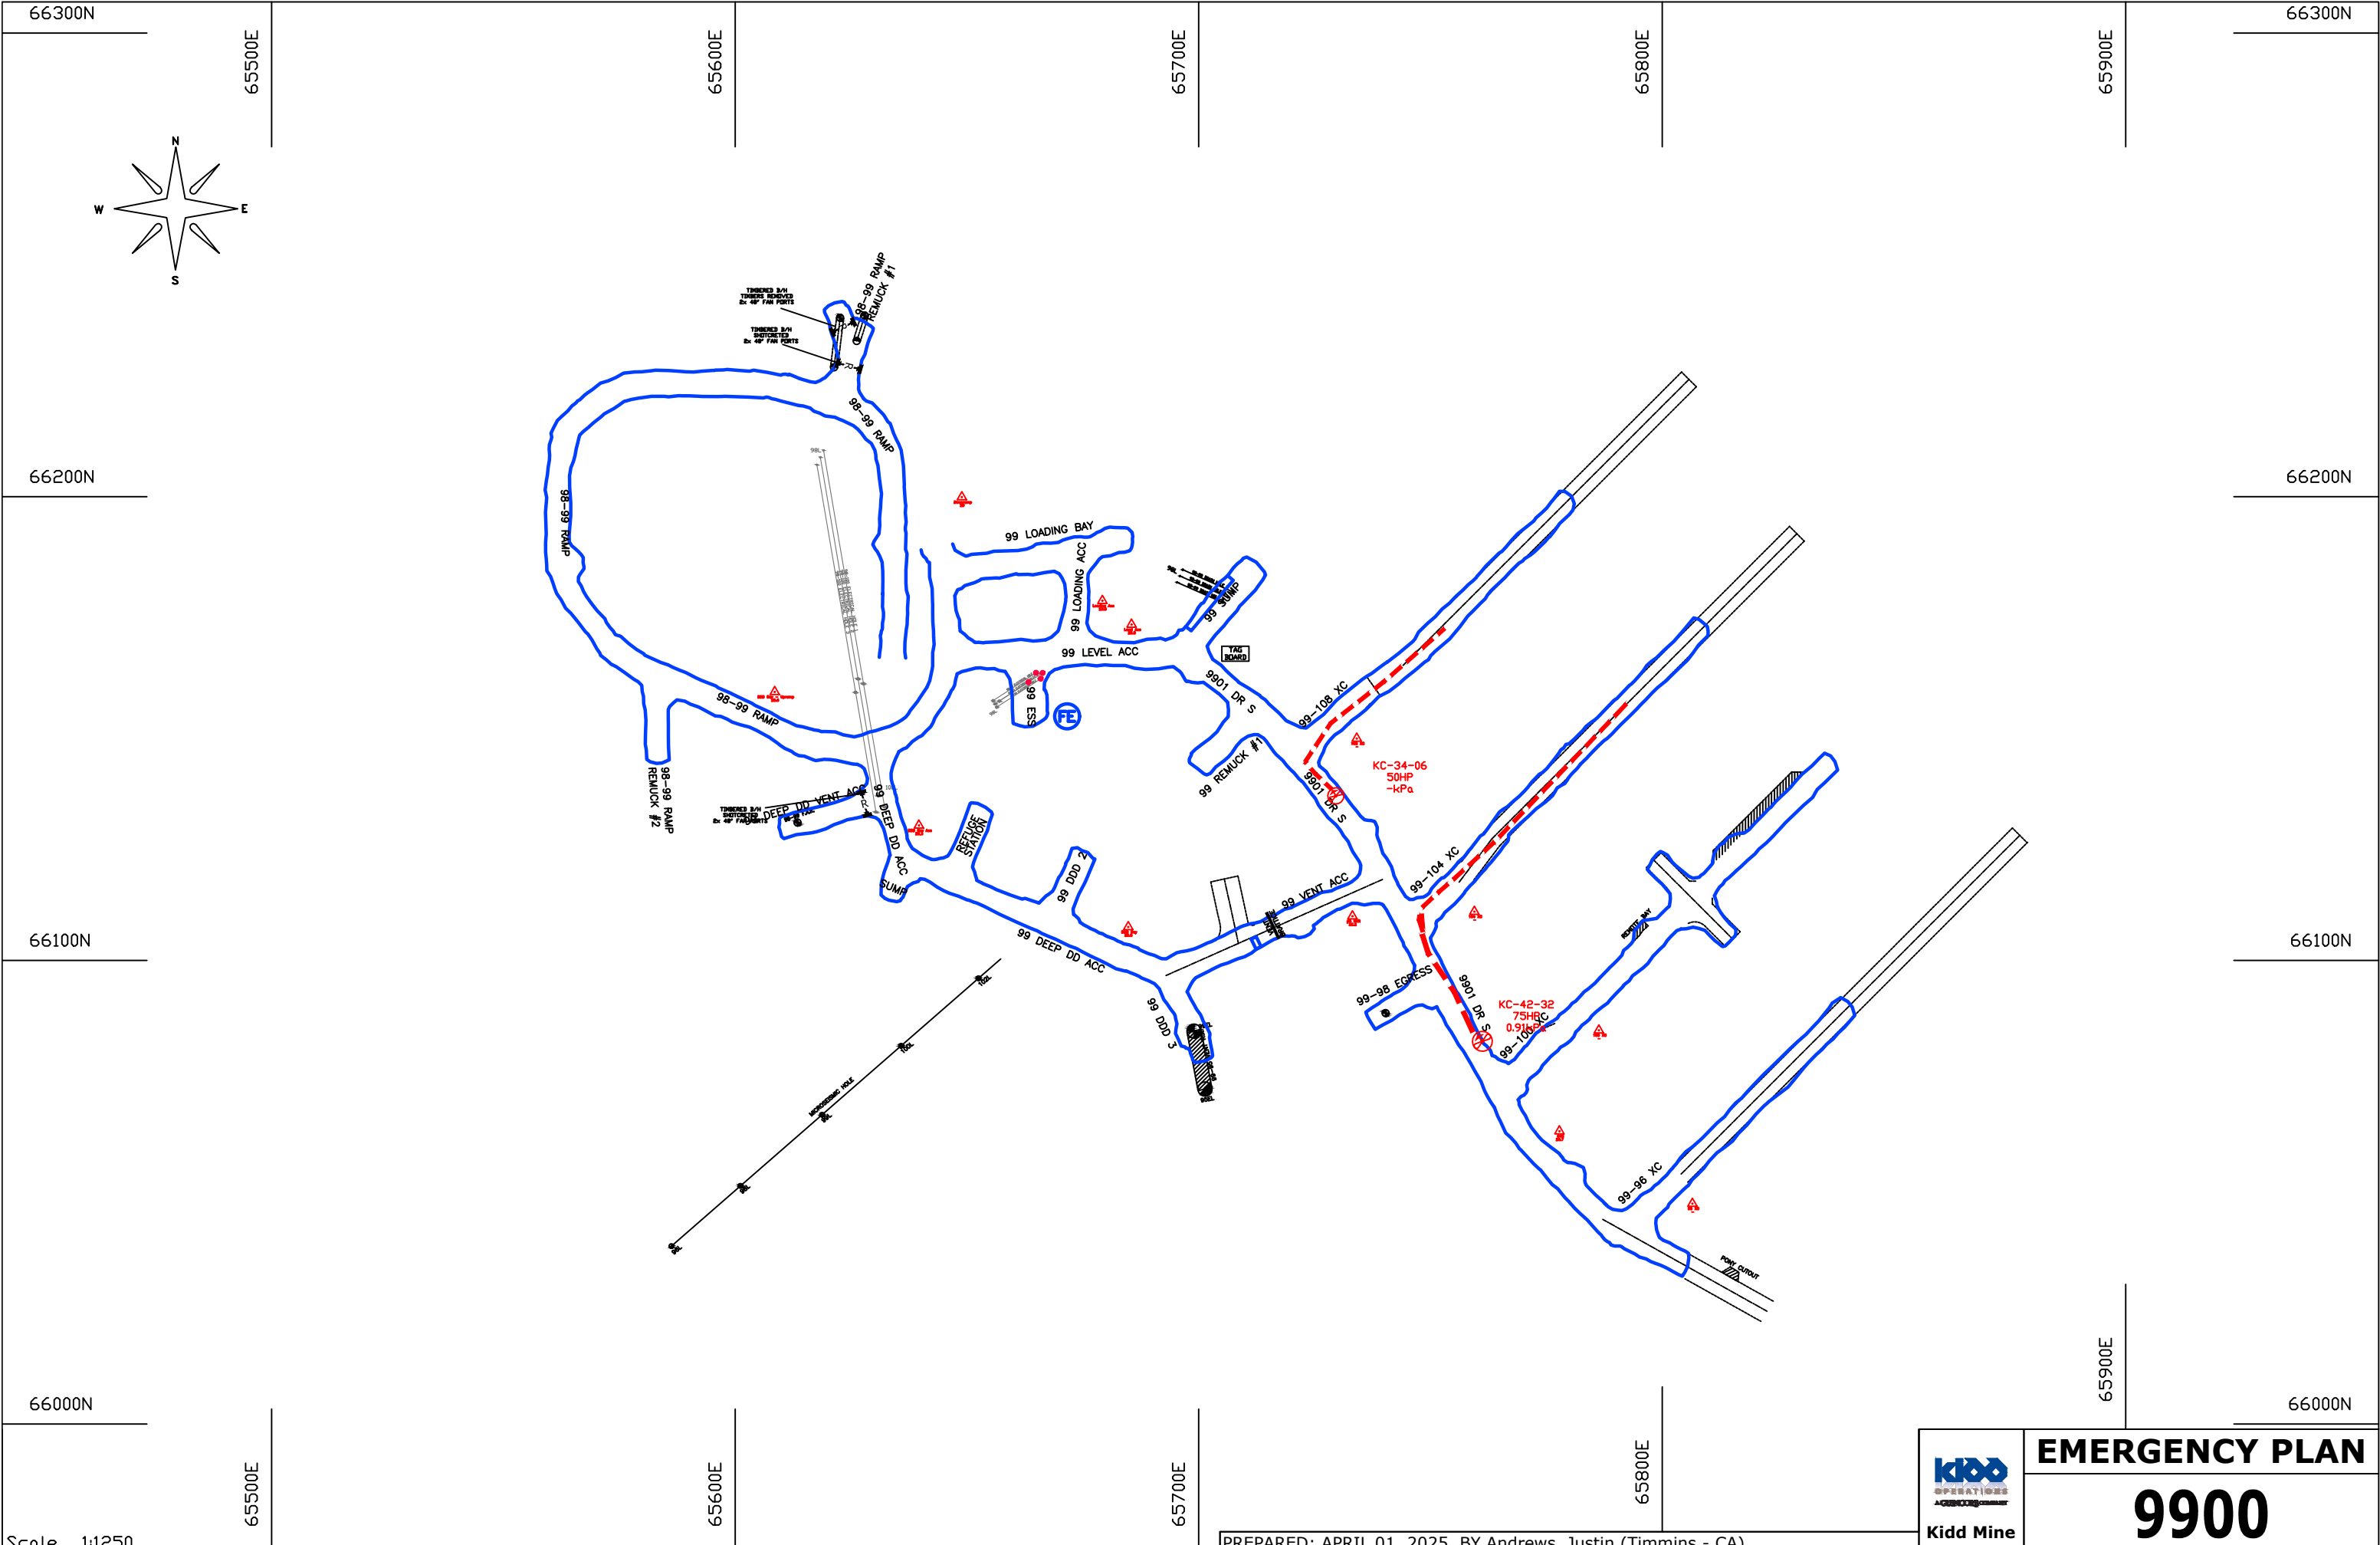

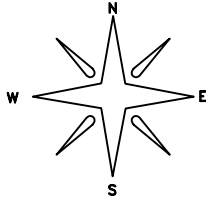

66200N

66200N

66100N

66100N

66000N

66000N

Scale 1:1000

65500E

65600E

65700E


65800E

65500E

65600E

65700E


65800E

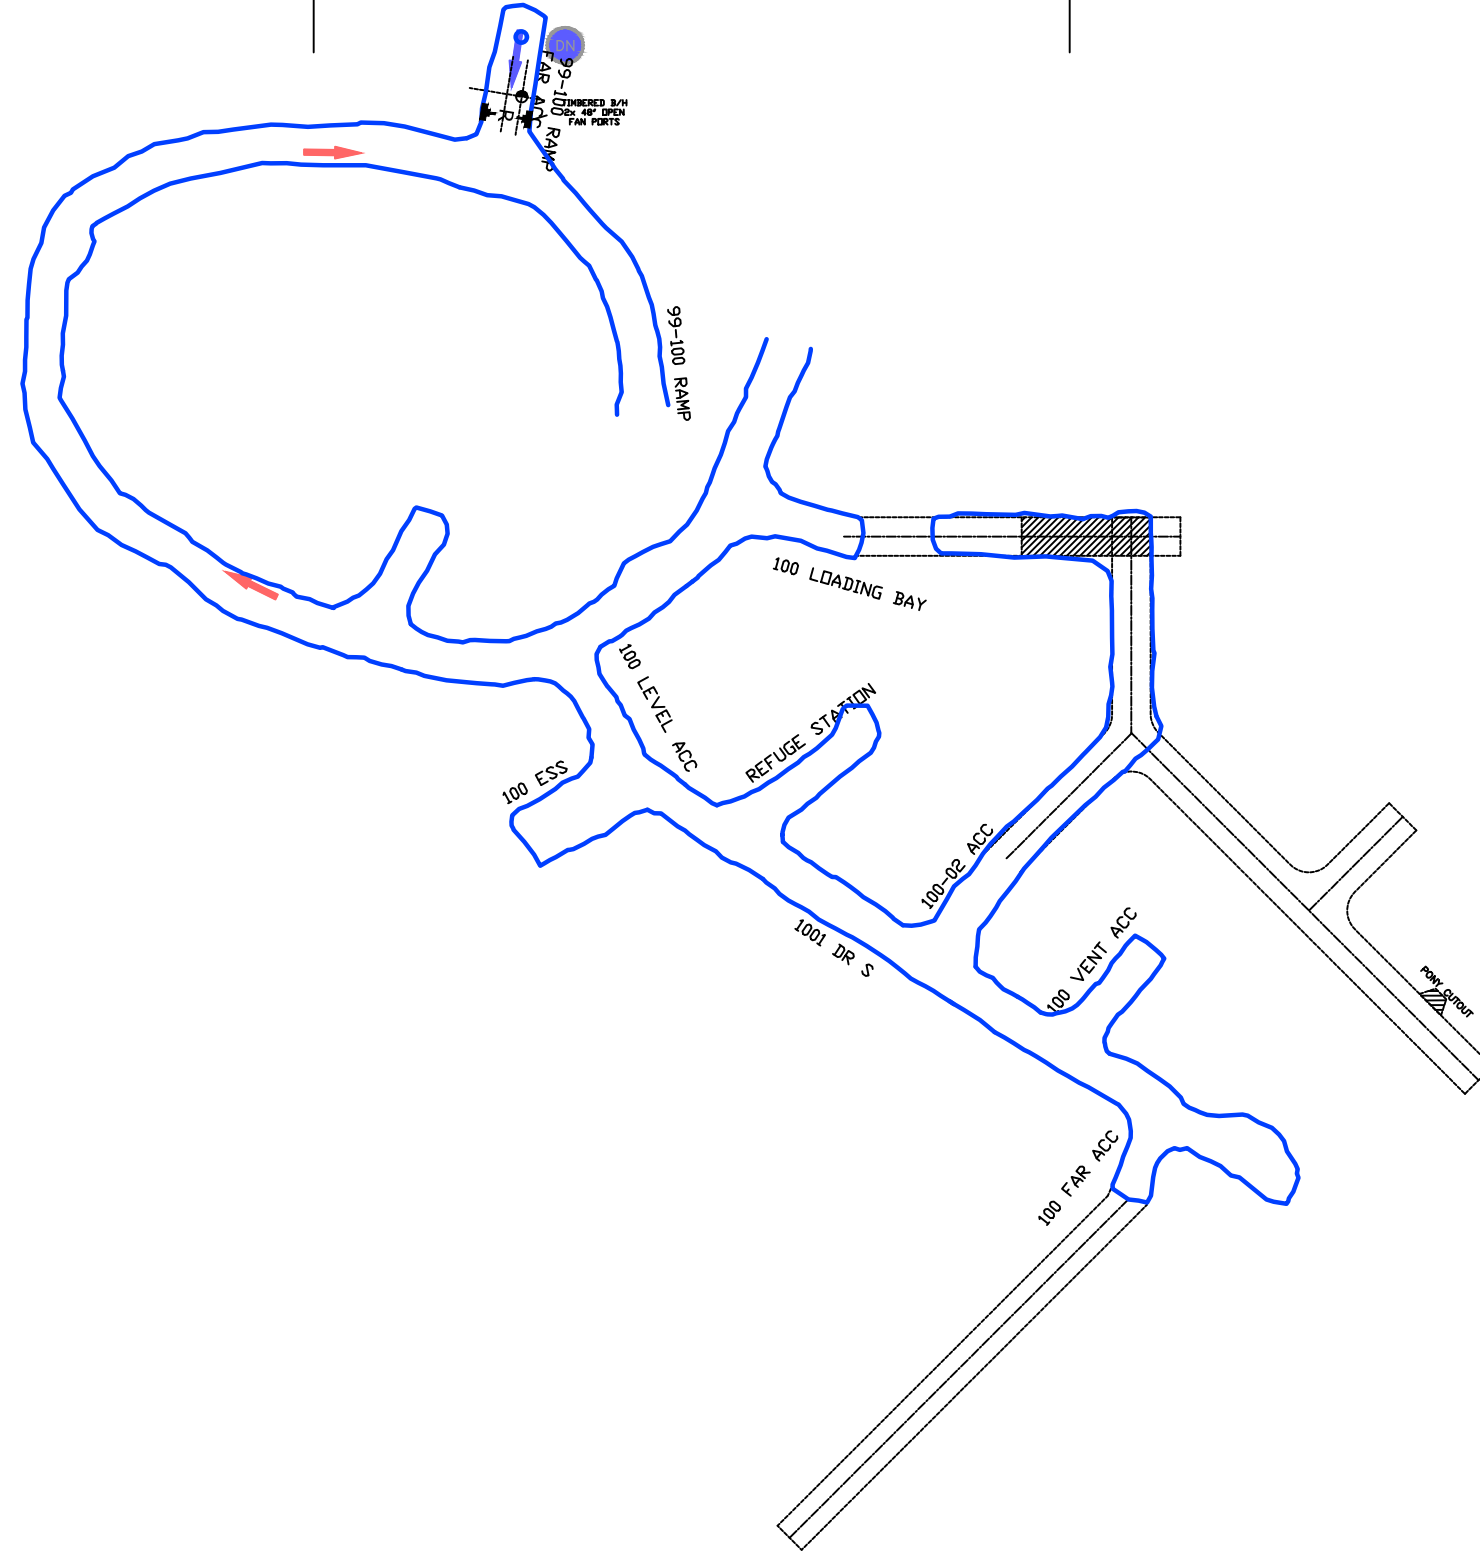

EMERGENCY PLAN

10000

PREPARED: APRIL 01, 2025 BY Andrews, Justin (Timmins - CA)

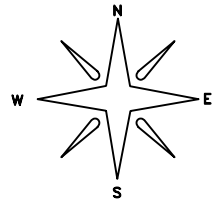

66200N

66100N

66200N

66100N

65500E

65600E

65700E

65800E

65500E

65600E

65700E

65800E

Scale 1:1000

PREPARED: APRIL 01, 2025 BY Andrews, Justin (Timmins - CA)

 Kidd Mine	EMERGENCY PLAN
	10200

